



Attachment 2

Final Site Plan



Coles Wind
Final Site Plan

- Project Facilities**
- Turbine*
 - ADLS
 - Permanent PPT/LIDAR
 - Temporary PPT/LIDAR
 - Access Road
 - Underground Collection
 - Temporary Turn**
 - Project Substation
 - O&M
 - Switching Station***
 - Laydown Yard
 - Laydown/Batch Plant

- Participating Residence
- Non-Participating Residence
- Occupied Community Building
- Other Structure
- Communication Tower within 2 miles
- Project Boundary
- Easement for Underground Facilities
- Participation and Support Agreement
- Wind Lease and Easement
- Turbine Setback
- Delineated Wetland
- NWI Wetland
- PLSS Township
- PLSS Section
- County Boundary
- Existing 345kV Transmission
- Railroad
- State Highway
- County Road
- Township/Local Road

Date: 8/22/2025
Coordinate System: NAD 1983 StatePlane Illinois East FIPS 1201 Feet
Projection: Transverse Mercator
Datum: North American 1983
Units: Foot US



*Turbines are not drawn to scale.
Turbine numbering is not sequential.
There are 51 turbine locations.


**Temporary Turns are subject to
Road Use Agreements.

***Switching Station to be owned
and operated by Ameren.

The temporary PPT/LiDAR will have guy wires and be marked in accordance with the WECS Ordinance. There are no underground mines within 1,500 feet of the Project pursuant to data available from the Illinois DNR and the Illinois State Geological Survey's ILMines database. "Scenic and natural area" is a defined phrase under the Illinois Natural Area Preservation Act. There are no such areas within 1,500 feet of the Project Area. There are no FEMA floodplains in the Project Area

Turbine	Township	Range	Section
T1	T14N	R9E	22
T2	T14N	R9E	21
T3	T14N	R9E	22
T4	T14N	R9E	21
T5	T14N	R9E	20
T6	T14N	R9E	20
T7	T14N	R9E	29
T8	T14N	R9E	29
T10	T14N	R9E	27
T11	T14N	R9E	27
T12	T14N	R9E	27
T13	T14N	R9E	29
T15	T14N	R9E	30
T17	T14N	R9E	33
T18	T14N	R9E	33
T19	T14N	R9E	34
T20	T14N	R9E	34
T22	T14N	R9E	23
T23	T14N	R9E	23
T25	T14N	R9E	24
T26	T14N	R9E	24
T28	T14N	R9E	23
T29	T14N	R9E	26
T30	T14N	R10E	30
T31	T14N	R10E	31
T33	T14N	R9E	36
T34	T14N	R9E	36
T35	T14N	R9E	35
T36	T13N	R9E	2
T38	T13N	R9E	1
T39a	T13N	R10E	7
T40	T13N	R9E	12
T43	T13N	R9E	11
T44	T13N	R9E	11
T45	T13N	R10E	8
T46	T13N	R10E	17
T47a	T13N	R10E	18
T48	T13N	R10E	18
T49	T13N	R10E	18
T51	T13N	R9E	13
T52	T13N	R9E	13
T53	T13N	R9E	14
T54	T13N	R9E	16
T55	T13N	R9E	16
T56	T13N	R9E	16
T57	T13N	R9E	17
T58	T13N	R9E	7
T59	T13N	R9E	7
T60	T13N	R9E	9
T61	T13N	R9E	4
T62	T13N	R9E	5



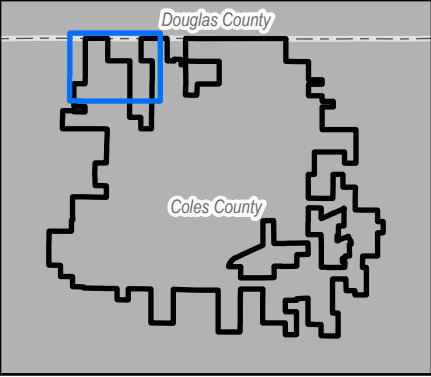

Coles Wind Final Site Plan Detail

Page 1 of 20



- Project Facilities**
- Turbine*
 - Access Road
 - Underground Collection
 - Temporary Turn**
 - Participating Residence
 - Non-Participating Residence
 - Occupied Community Building
 - Other Structure
 - Project Boundary
 - Easement for Underground Facilities
 - Participation and Support Agreement
 - Wind Lease and Easement
 - Turbine Setback
 - Delineated Wetland
 - NWI Wetland
 - Parcel Boundary
 - County Boundary
 - County Road
 - Township/Local Road


*Turbines are not drawn to scale.
Turbine numbering is not sequential.
There are 51 turbine locations.

**Temporary Turns are subject to
Road Use Agreements.

***Switching Station to be owned
and operated by Ameren.

Date: 8/22/2025
Coordinate System: NAD 1983 StatePlane Illinois East FIPS 1201 Feet
Projection: Transverse Mercator
Datum: North American 1983
Units: Foot US

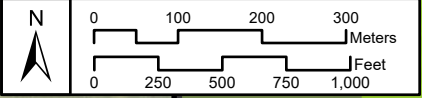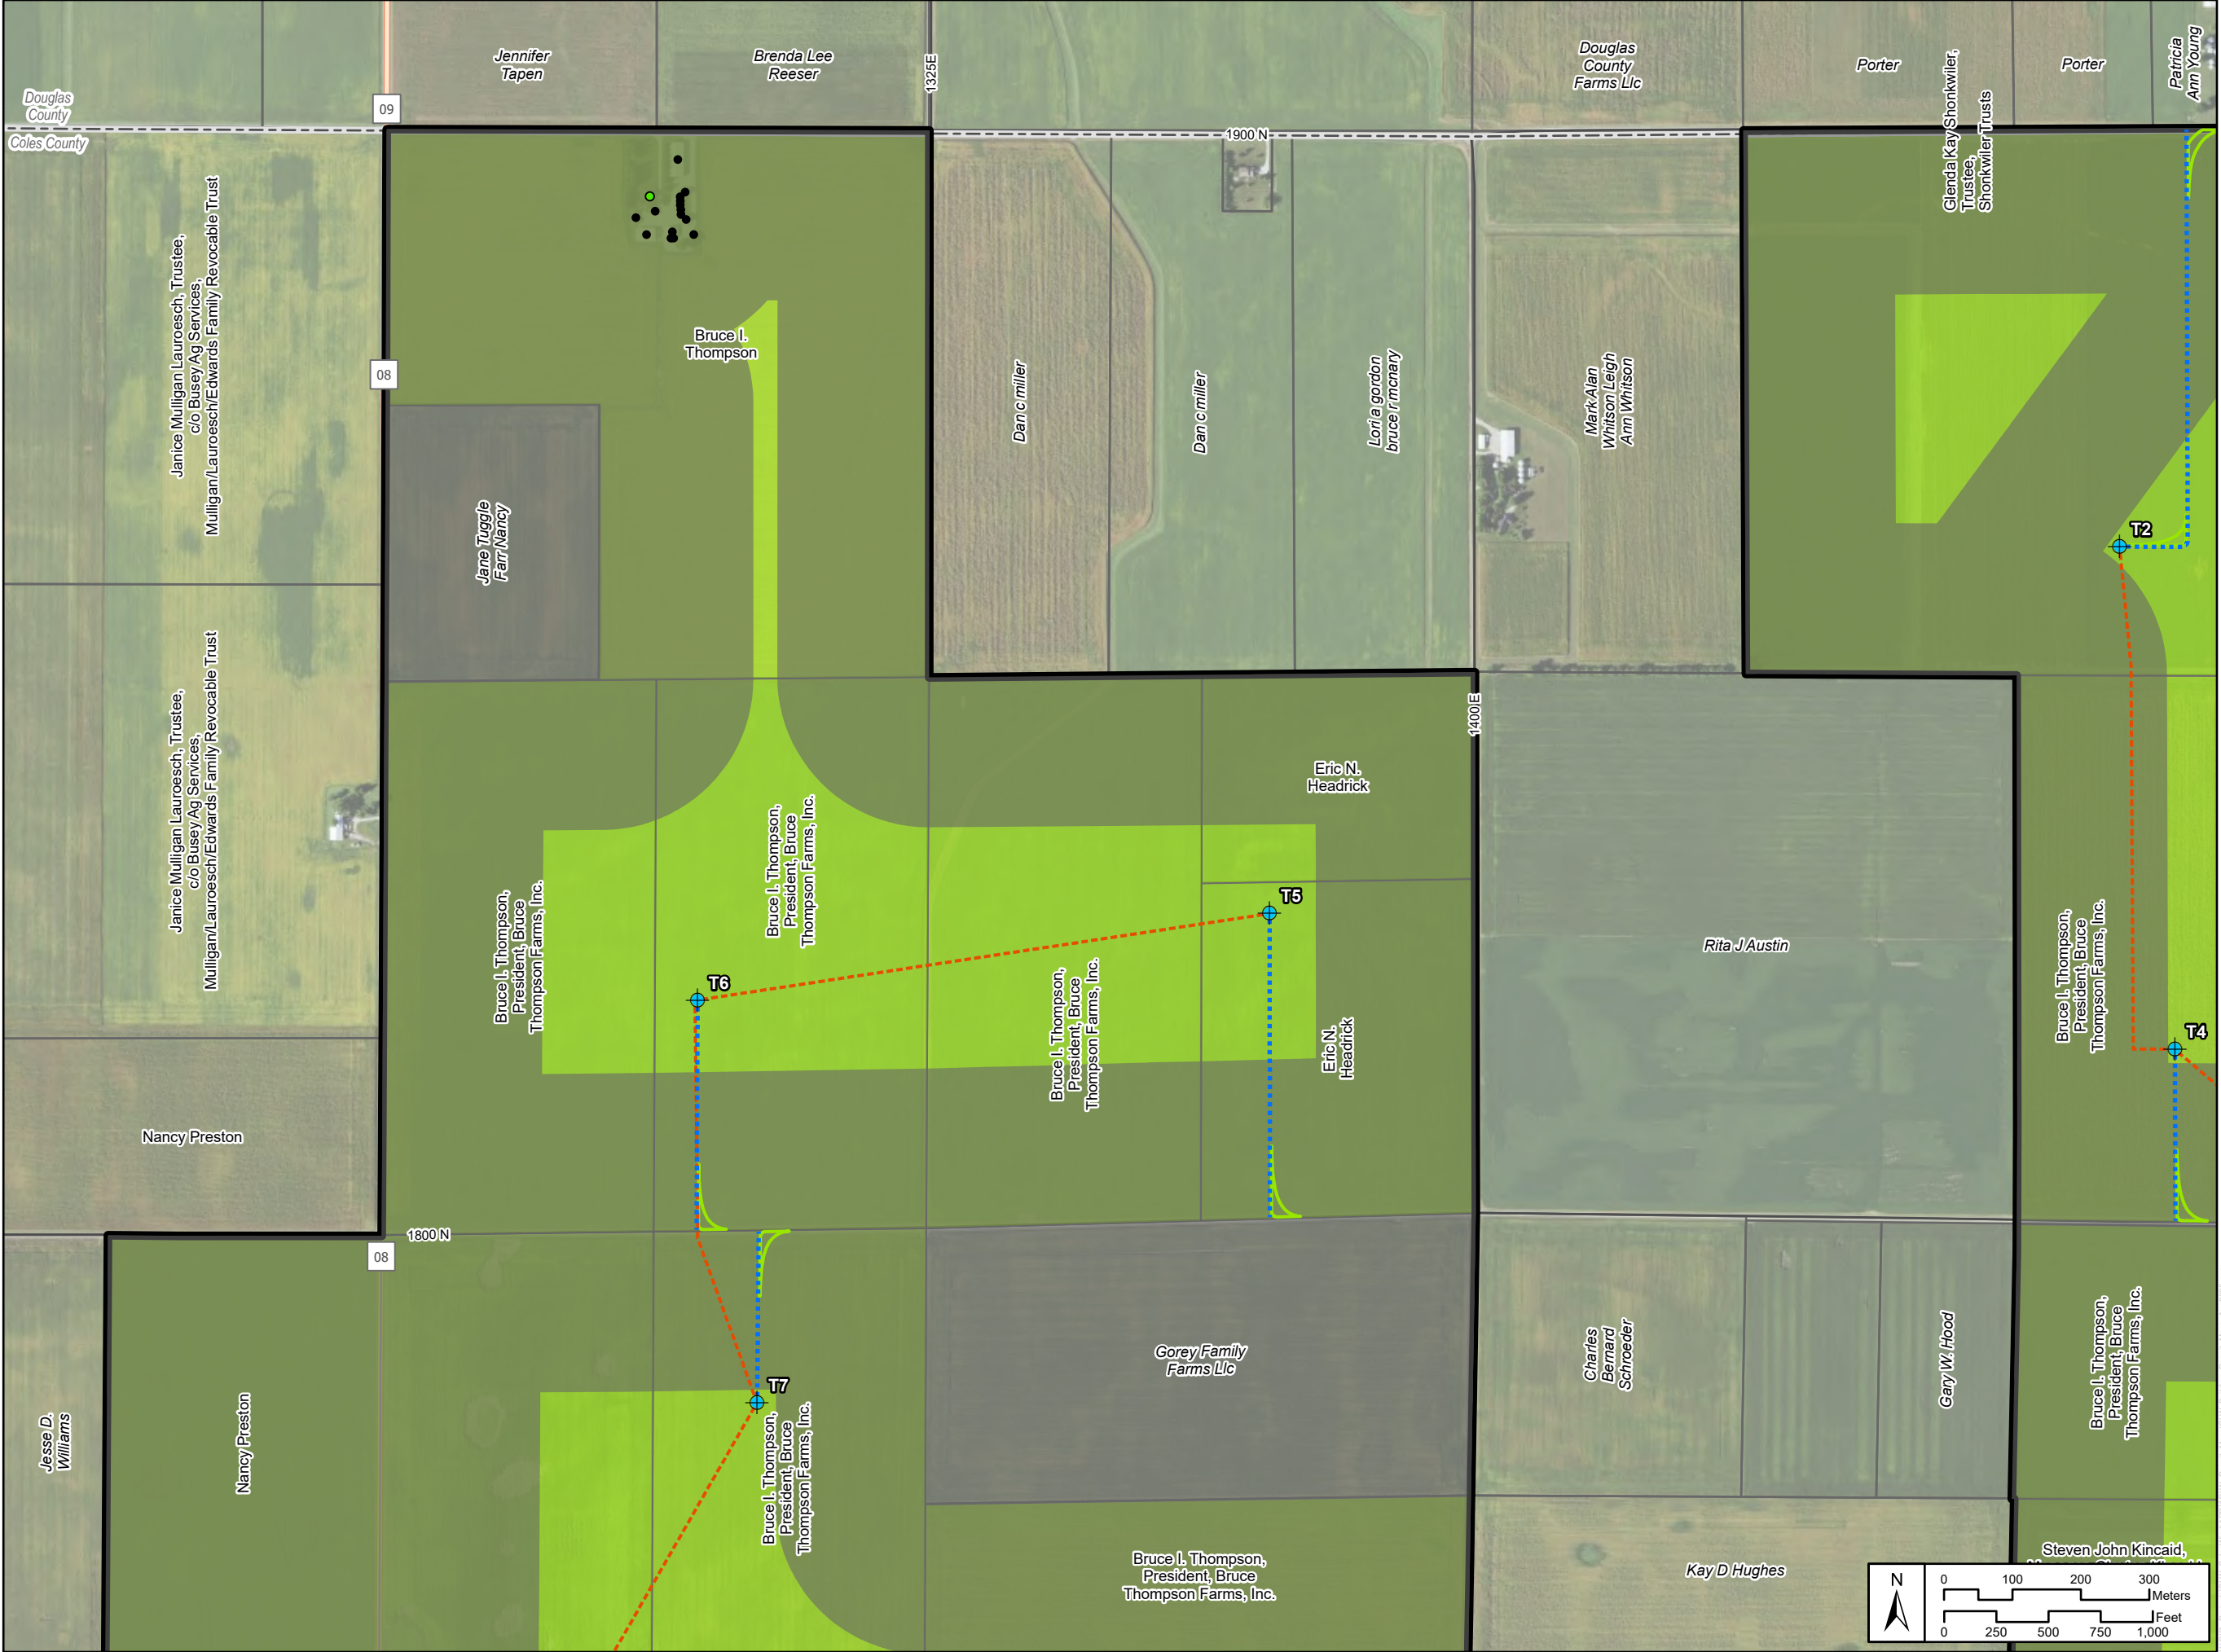

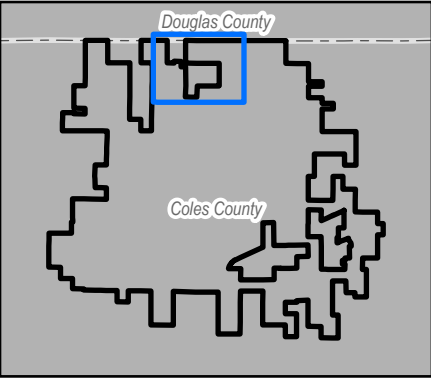

Coles Wind Final Site Plan Detail

Page 2 of 20

Project Facilities

- Turbine*
- Access Road
- Underground Collection
- Temporary Turn**
- O&M
- Participating Residence
- Non-Participating Residence
- Occupied Community Building
- Other Structure
- Project Boundary
- Easement for Underground Facilities
- Participation and Support Agreement
- Wind Lease and Easement
- Turbine Setback
- Delineated Wetland
- NWI Wetland
- Parcel Boundary
- County Boundary
- State Highway
- Township/Local Road


*Turbines are not drawn to scale.
Turbine numbering is not sequential.
There are 51 turbine locations.


**Temporary Turns are subject to
Road Use Agreements.

***Switching Station to be owned
and operated by Ameren.

Date: 8/22/2025

Coordinate System: NAD 1983 StatePlane Illinois East FIPS 1201 Feet
Projection: Transverse Mercator
Datum: North American 1983
Units: Foot US

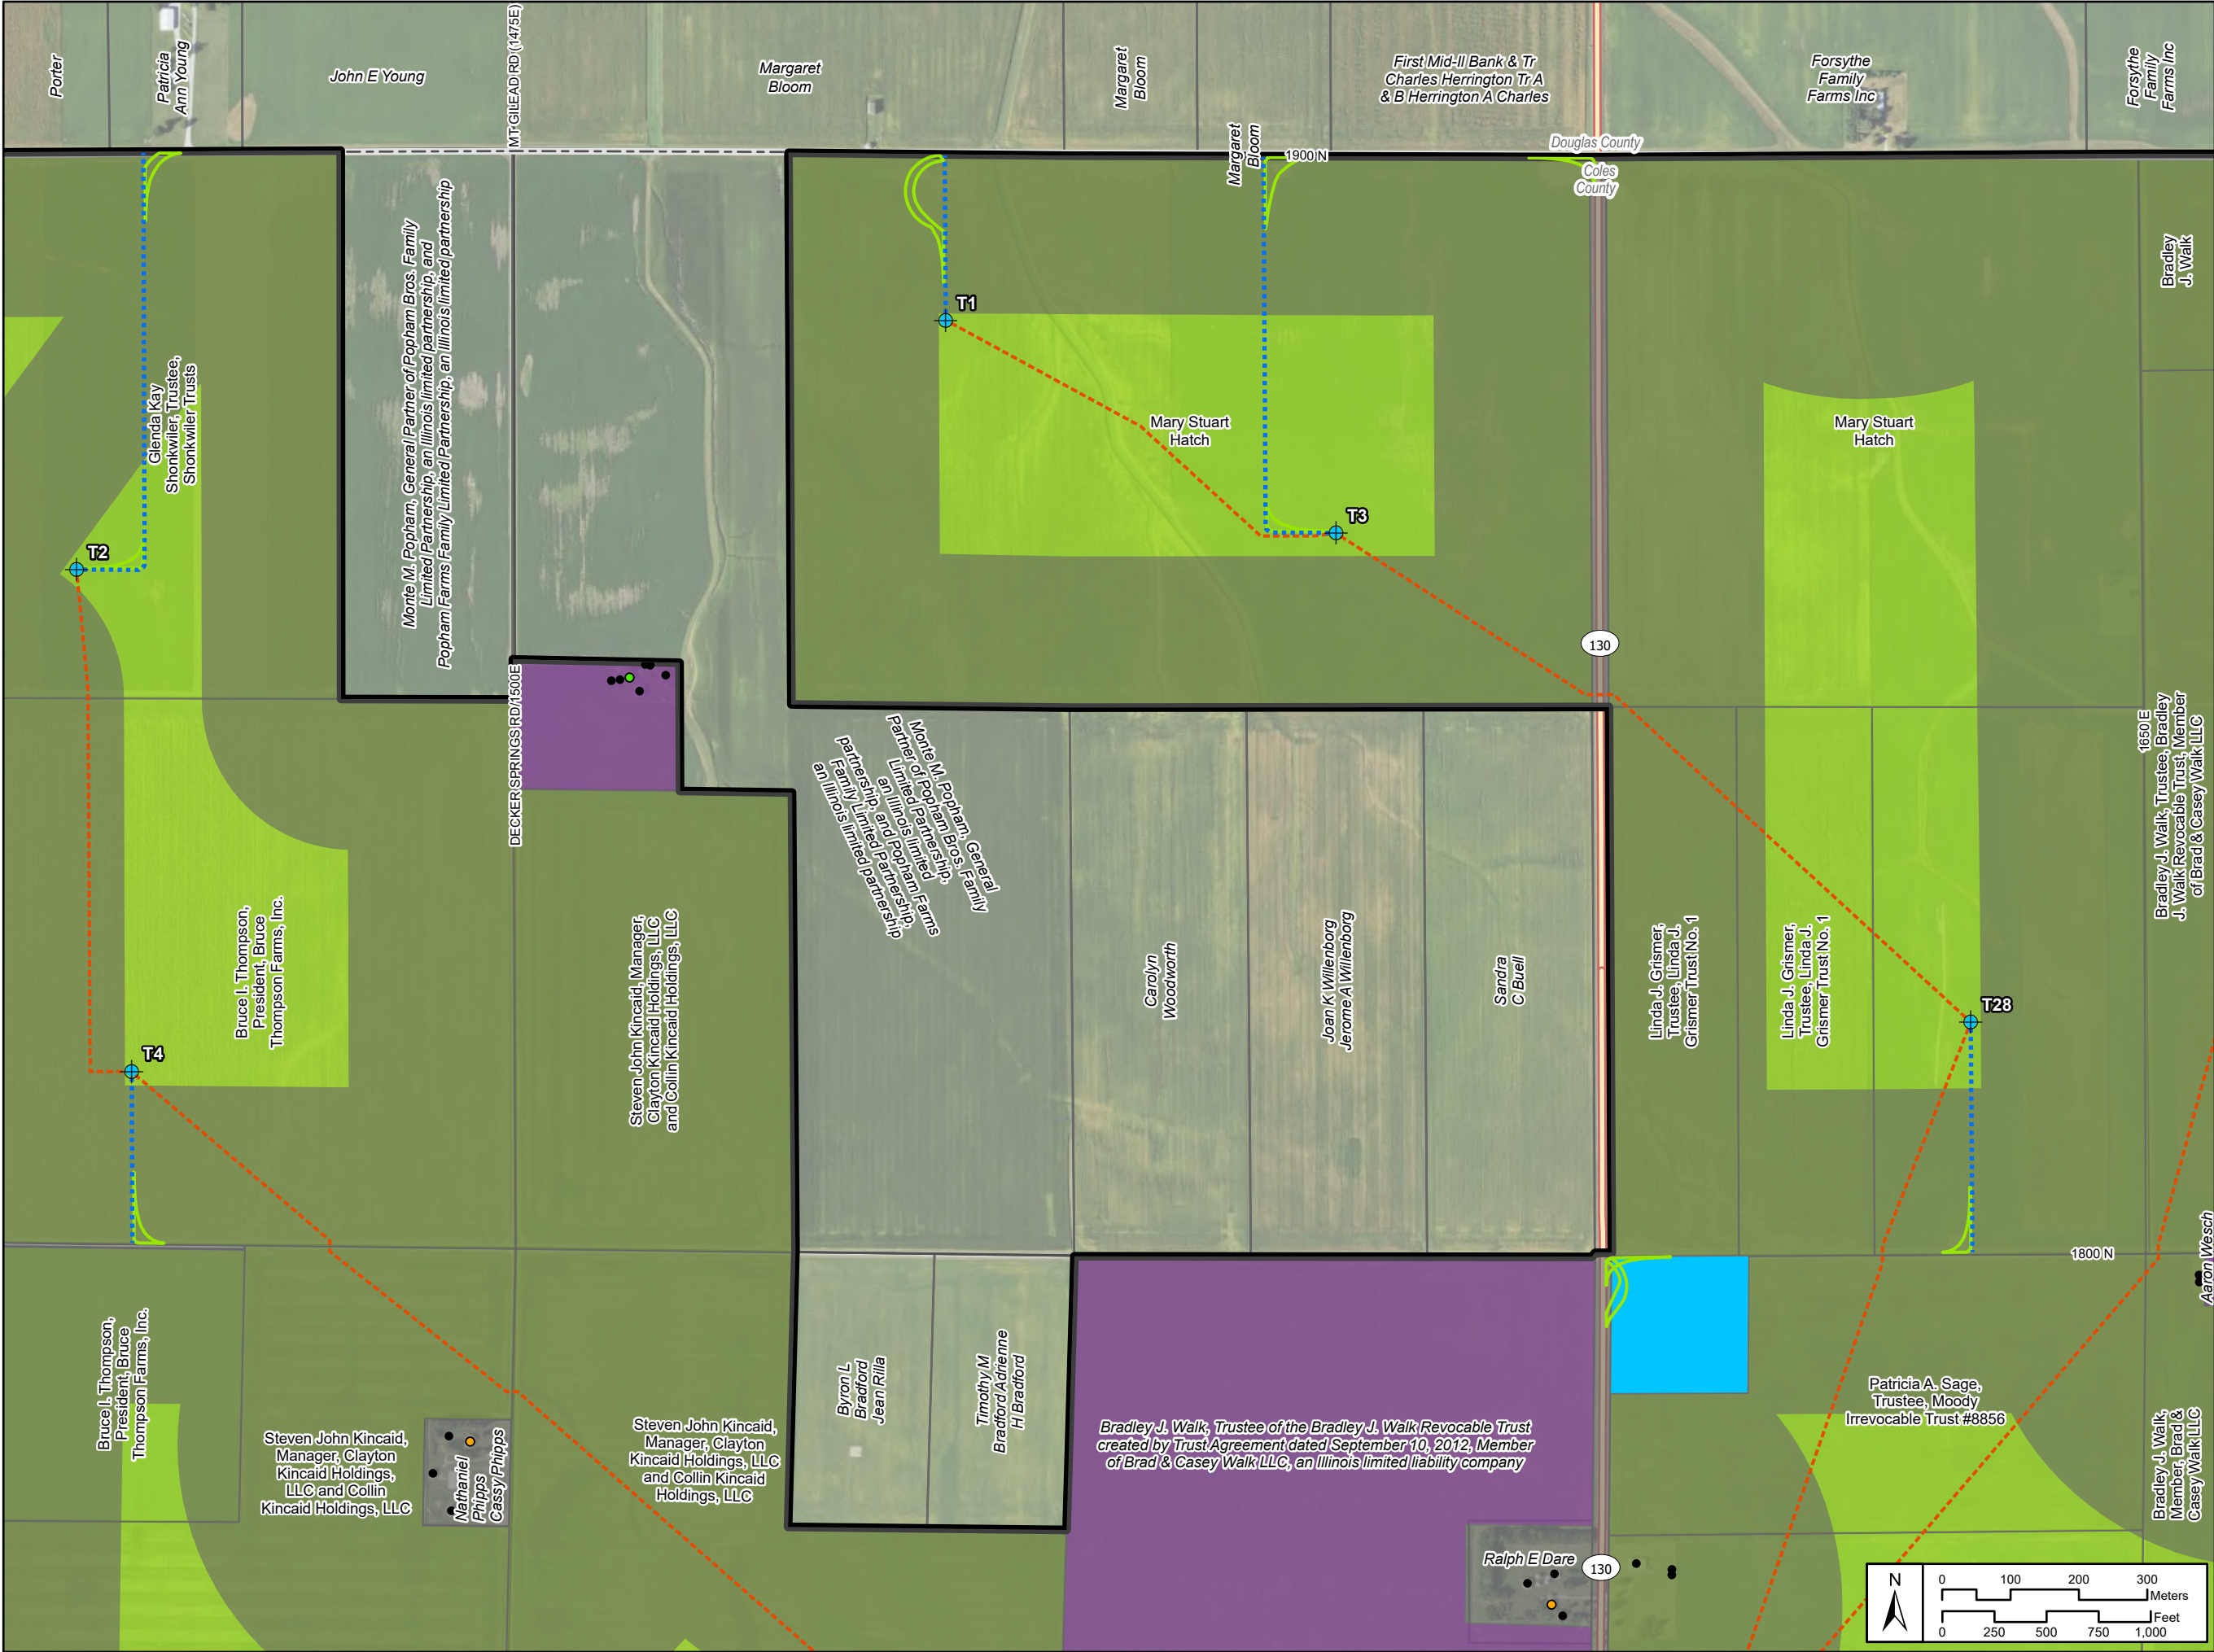

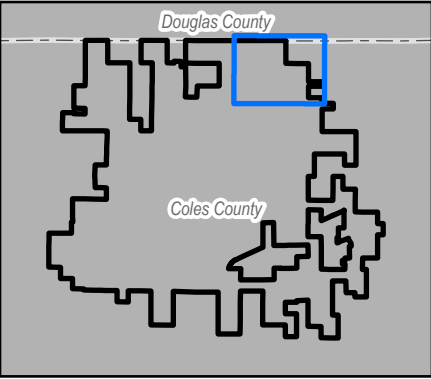

Coles Wind Final Site Plan Detail

Page 3 of 20



- Project Facilities**
- Turbine*
 - Access Road
 - Underground Collection
 - Temporary Turn**
 - Participating Residence
 - Non-Participating Residence
 - Occupied Community Building
 - Other Structure
 - Project Boundary
 - Easement for Underground Facilities
 - Participation and Support Agreement
 - Wind Lease and Easement
 - Turbine Setback
 - Delineated Wetland
 - NWI Wetland
 - Parcel Boundary
 - County Boundary
 - Township/Local Road


*Turbines are not drawn to scale. Turbine numbering is not sequential. There are 51 turbine locations.

**Temporary Turns are subject to Road Use Agreements.

***Switching Station to be owned and operated by Ameren.

Date: 8/22/2025
Coordinate System: NAD 1983 StatePlane Illinois East FIPS 1201 Feet
Projection: Transverse Mercator
Datum: North American 1983
Units: Foot US

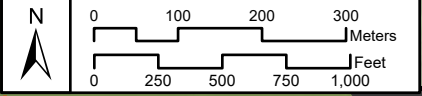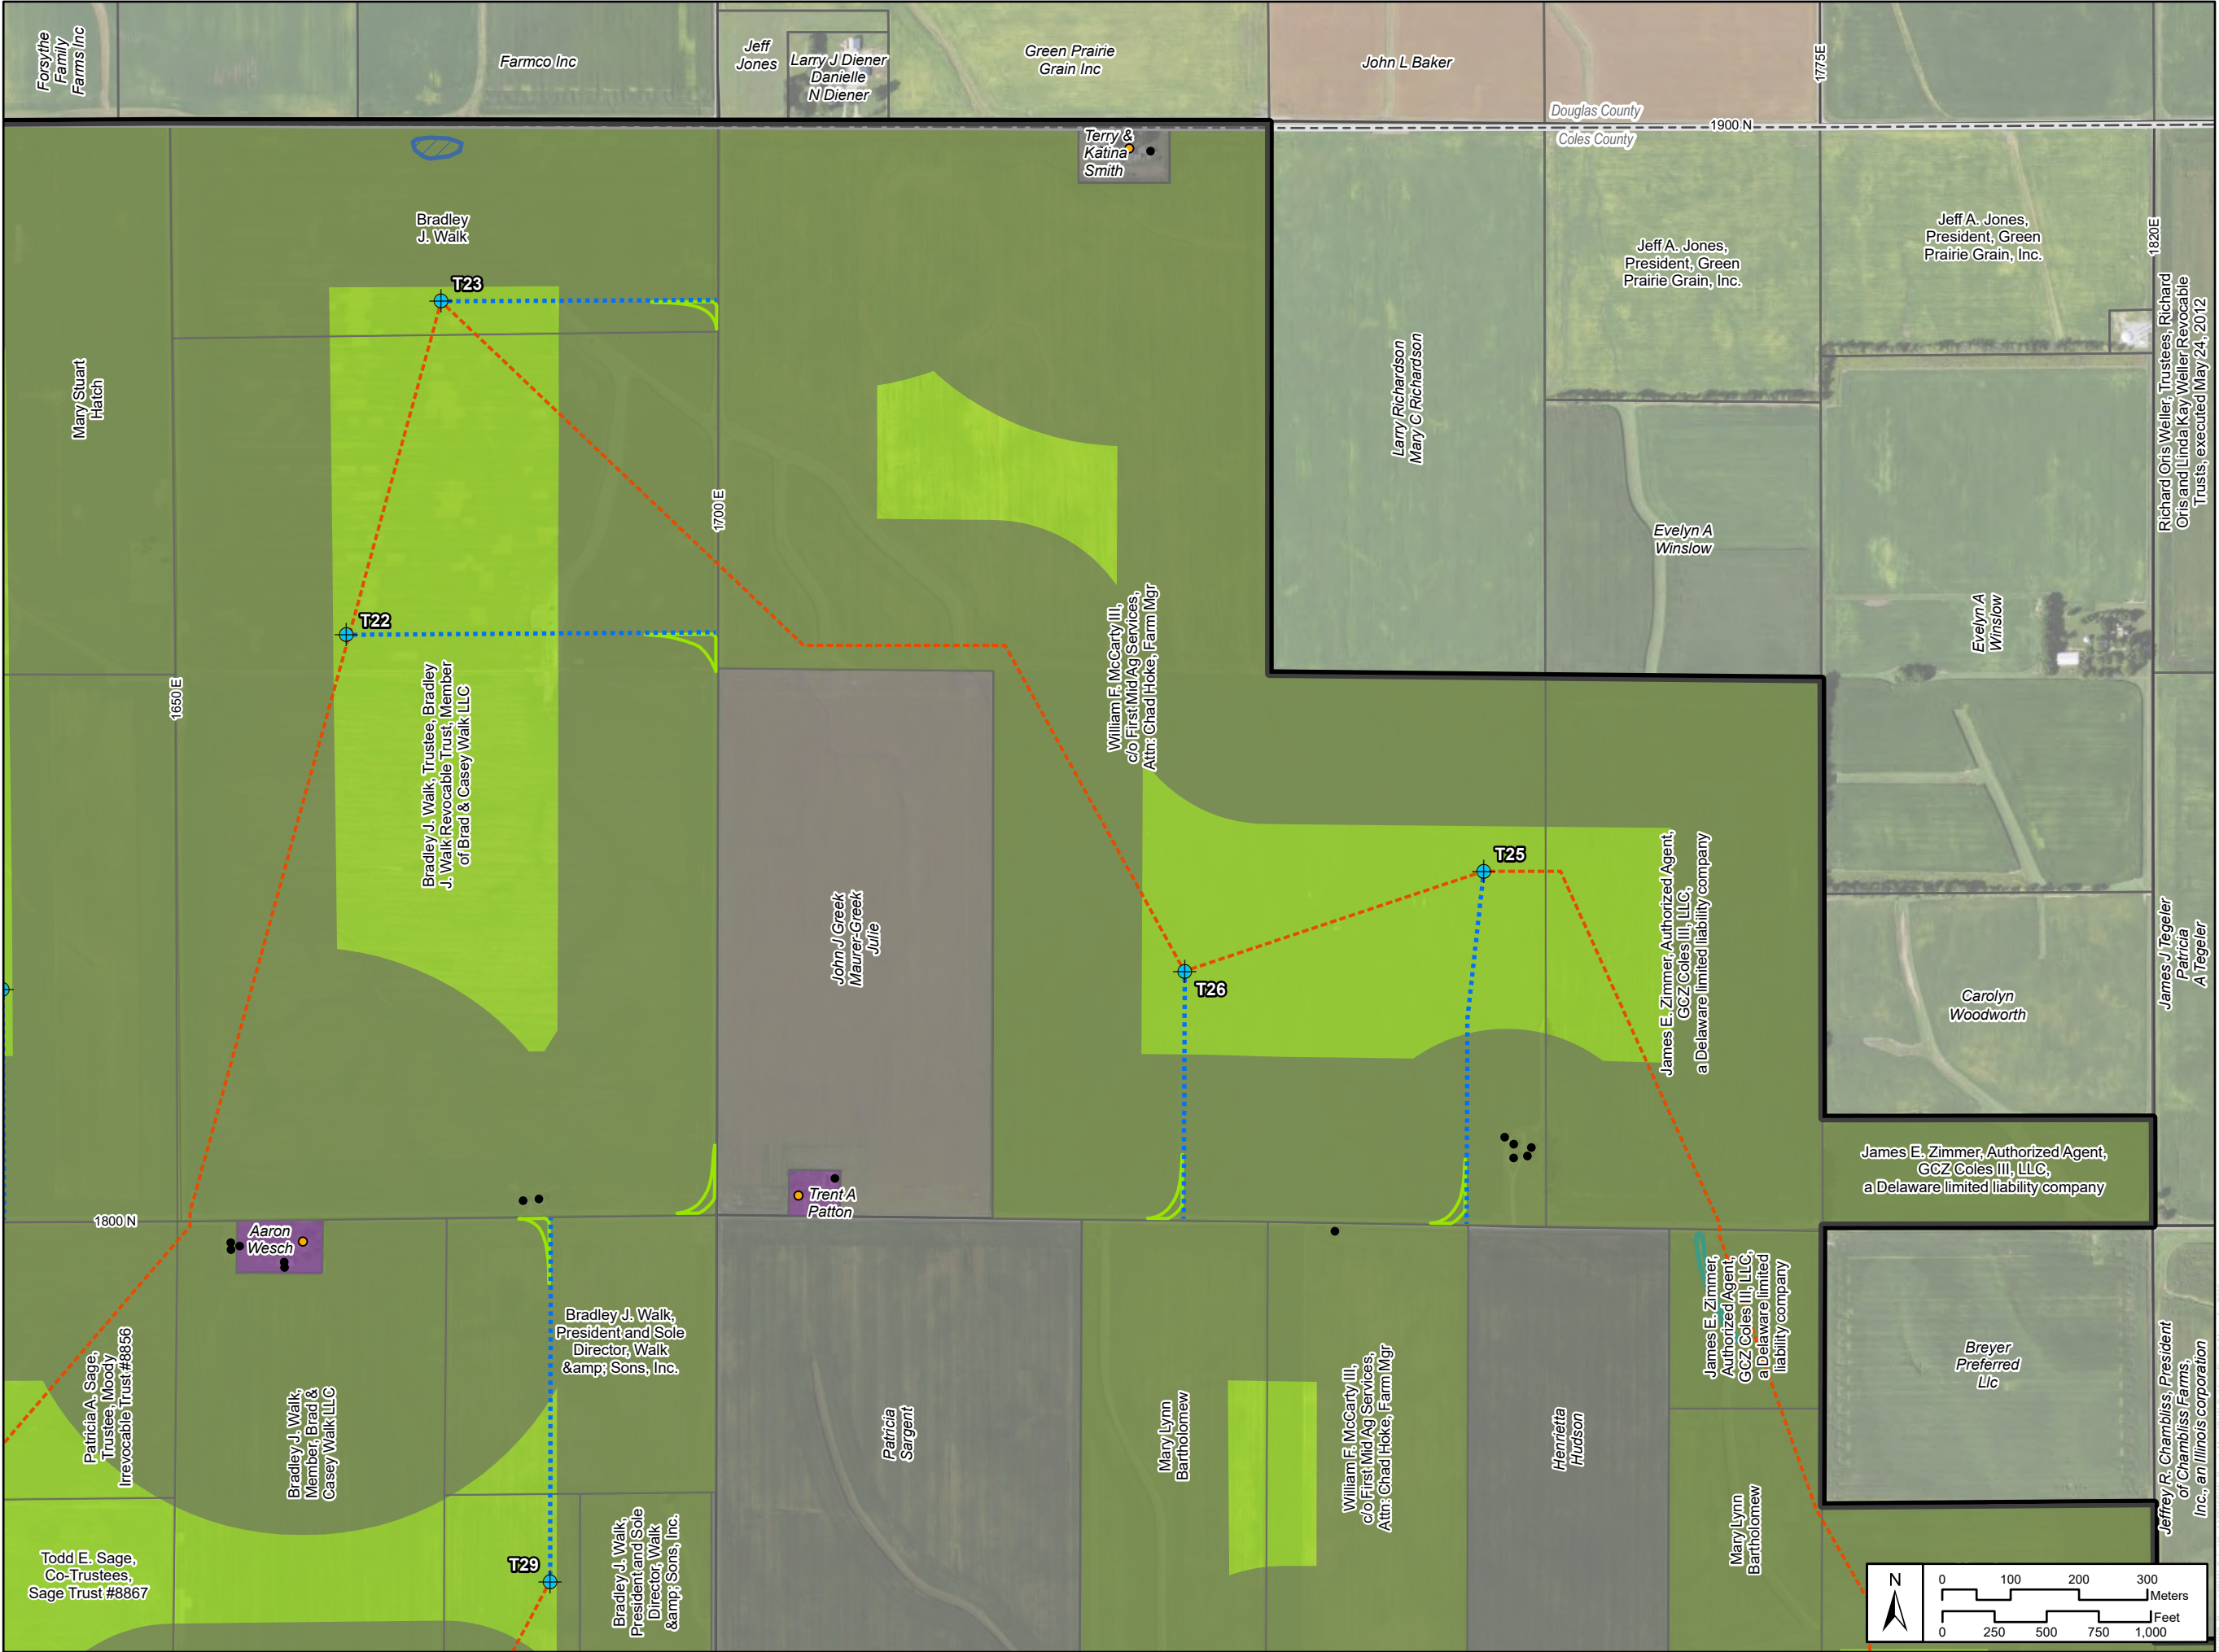

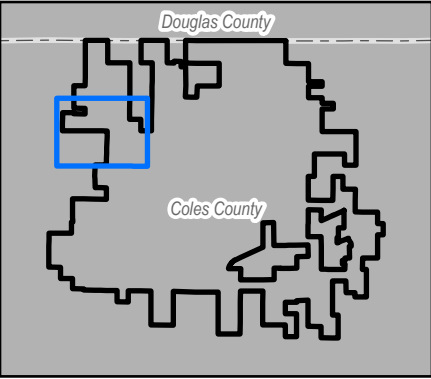

Coles Wind Final Site Plan Detail

Page 4 of 20

Project Facilities

- Turbine*
- Access Road
- Underground Collection
- Temporary Turn**
- Participating Residence
- Non-Participating Residence
- Occupied Community Building
- Other Structure
- Project Boundary
- Easement for Underground Facilities
- Participation and Support Agreement
- Wind Lease and Easement
- Turbine Setback
- Delineated Wetland
- NWI Wetland
- Parcel Boundary
- County Boundary
- County Road
- Township/Local Road



*Turbines are not drawn to scale.
Turbine numbering is not sequential.
There are 51 turbine locations.


**Temporary Turns are subject to
Road Use Agreements.

***Switching Station to be owned
and operated by Ameren.

Date: 8/22/2025

Coordinate System: NAD 1983 StatePlane Illinois East FIPS 1201 Feet
Projection: Transverse Mercator
Datum: North American 1983
Units: Foot US

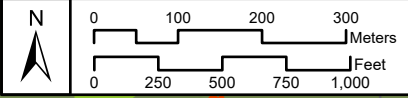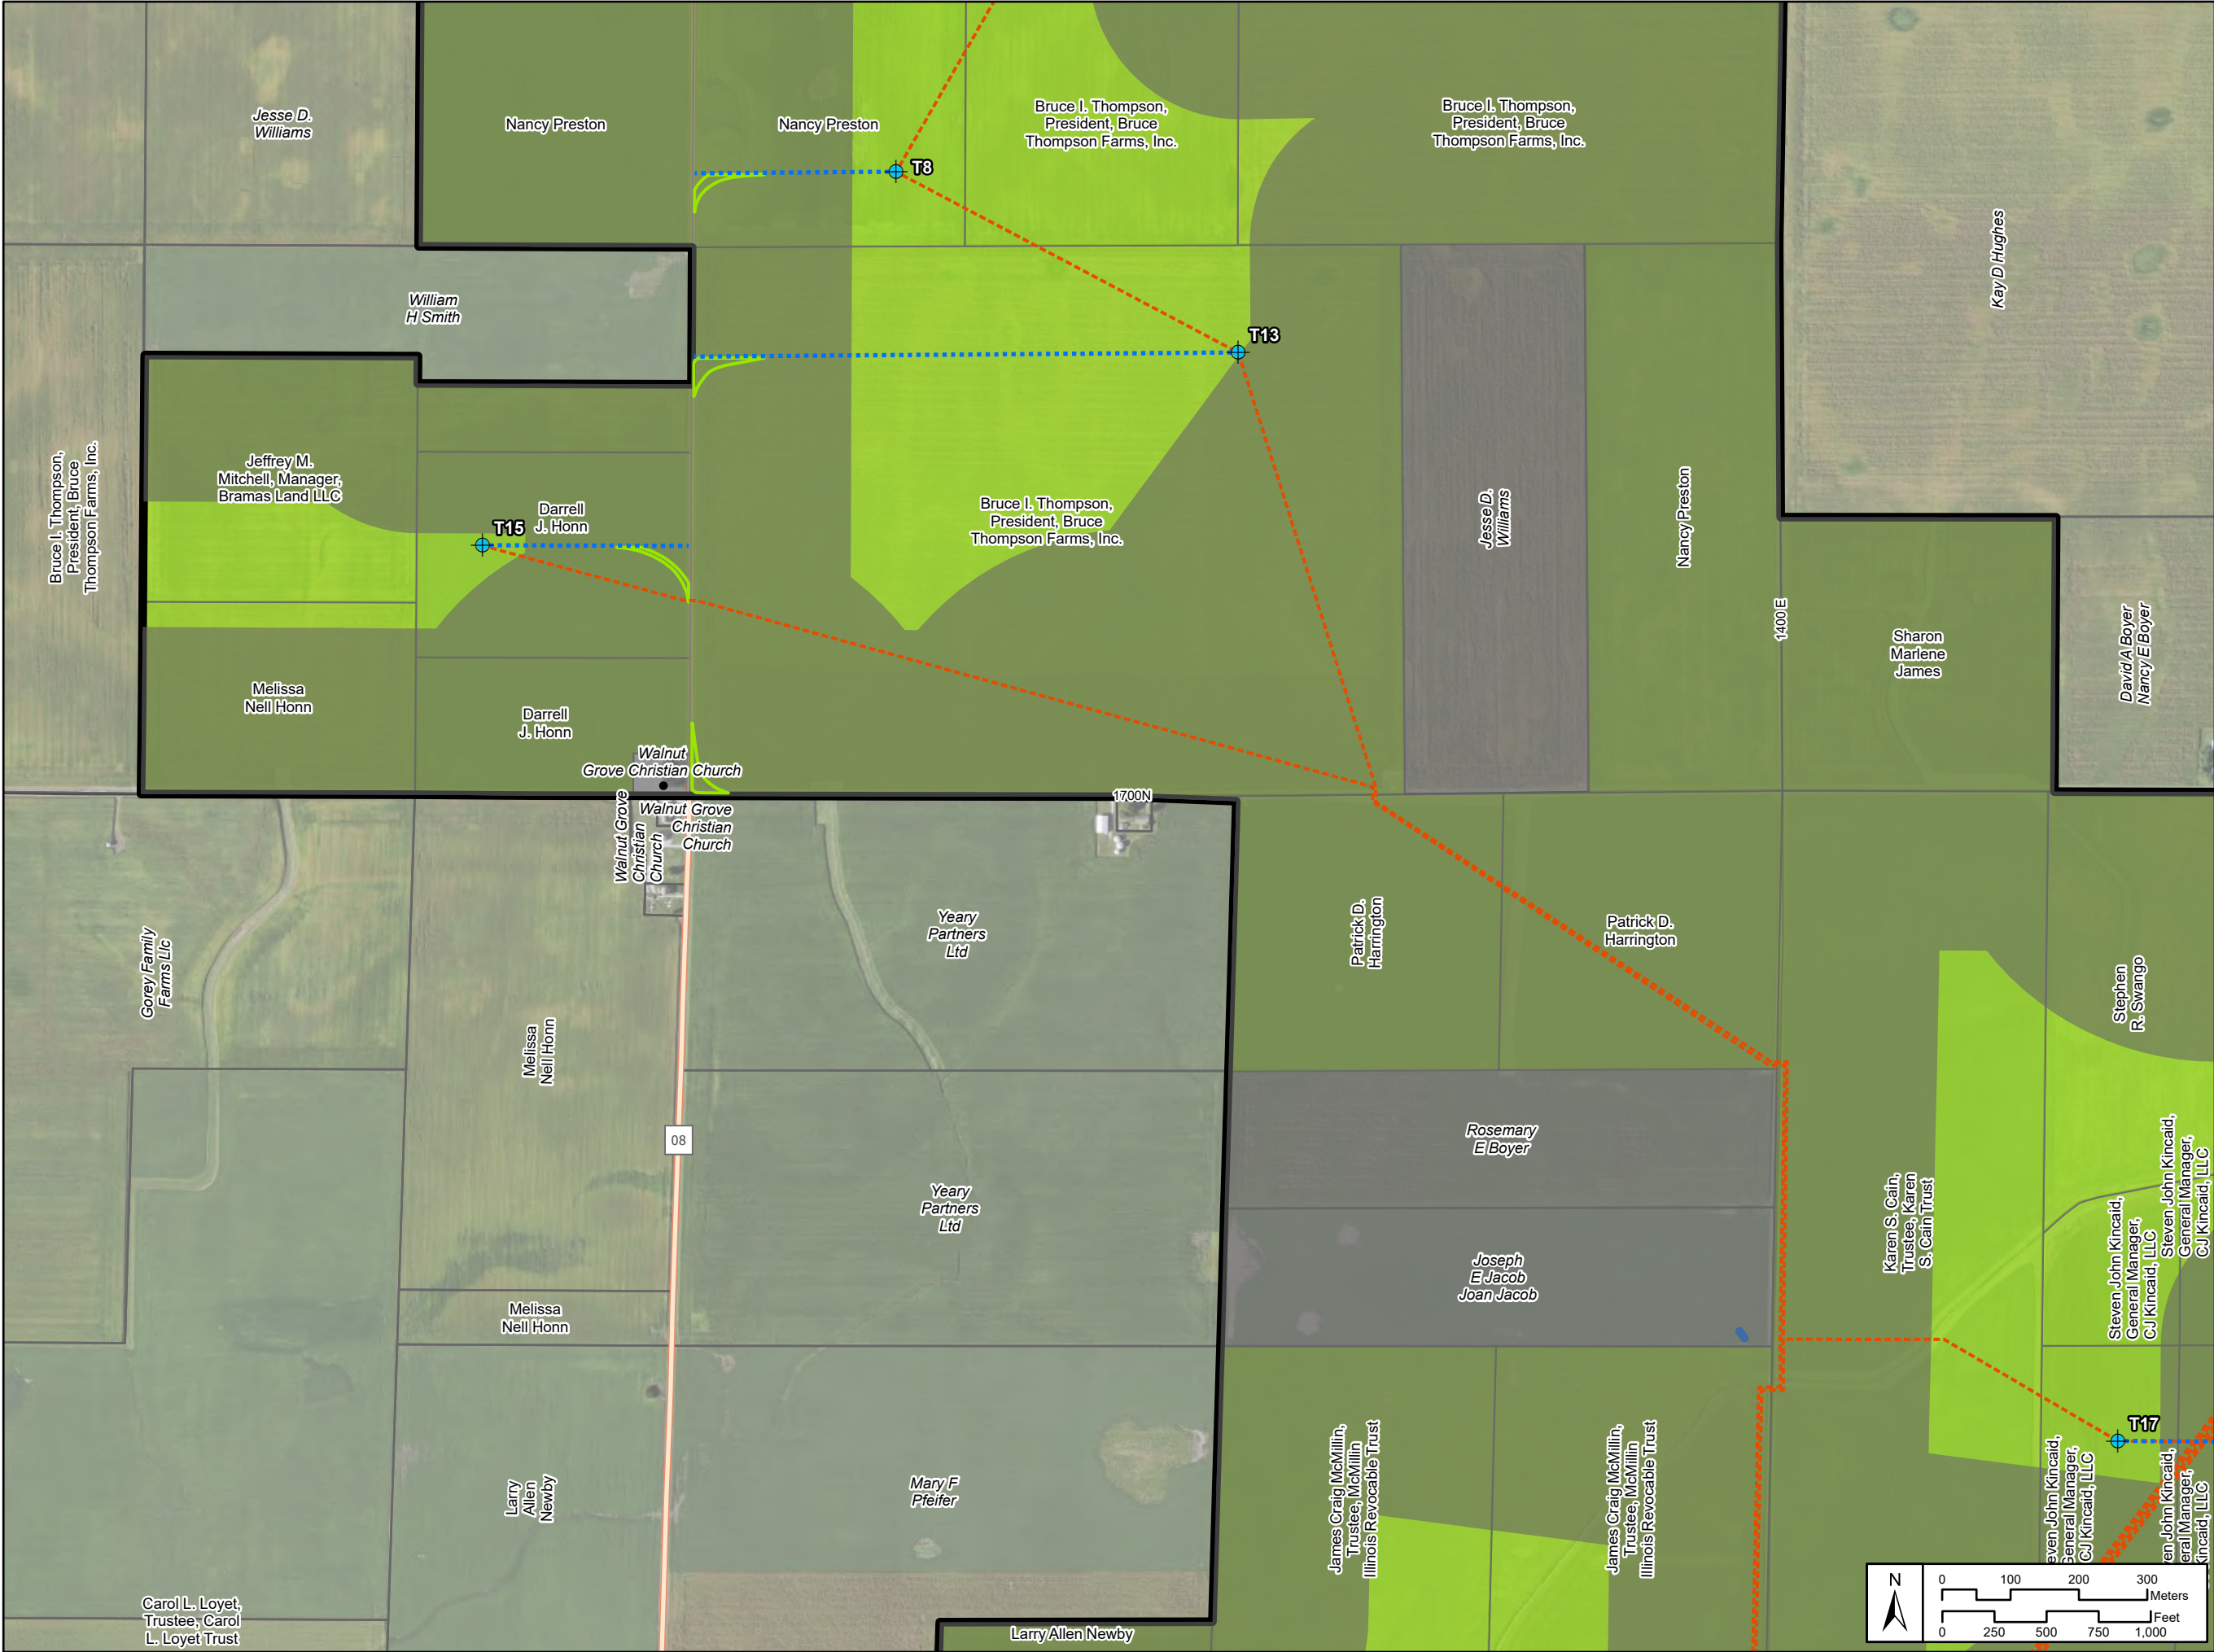

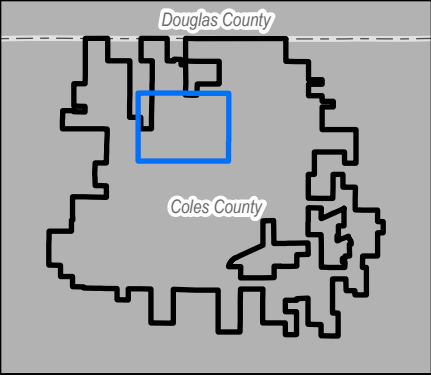

**Coles Wind
Final Site Plan Detail**
Page 5 of 20

- Project Facilities**
- Turbine*
 - Access Road
 - Underground Collection
 - Temporary Turn**
 - Participating Residence
 - Non-Participating Residence
 - Occupied Community Building
 - Other Structure
 - Project Boundary
 - Easement for Underground Facilities
 - Participation and Support Agreement
 - Wind Lease and Easement
 - Turbine Setback
 - Delineated Wetland
 - NWI Wetland
 - Parcel Boundary
 - County Boundary
 - State Highway
 - Township/Local Road


*Turbines are not drawn to scale. Turbine numbering is not sequential. There are 51 turbine locations.


**Temporary Turns are subject to Road Use Agreements.

***Switching Station to be owned and operated by Ameren.

Date: 8/22/2025

Coordinate System: NAD 1983 StatePlane Illinois East FIPS 1201 Feet
Projection: Transverse Mercator
Datum: North American 1983
Units: Foot US

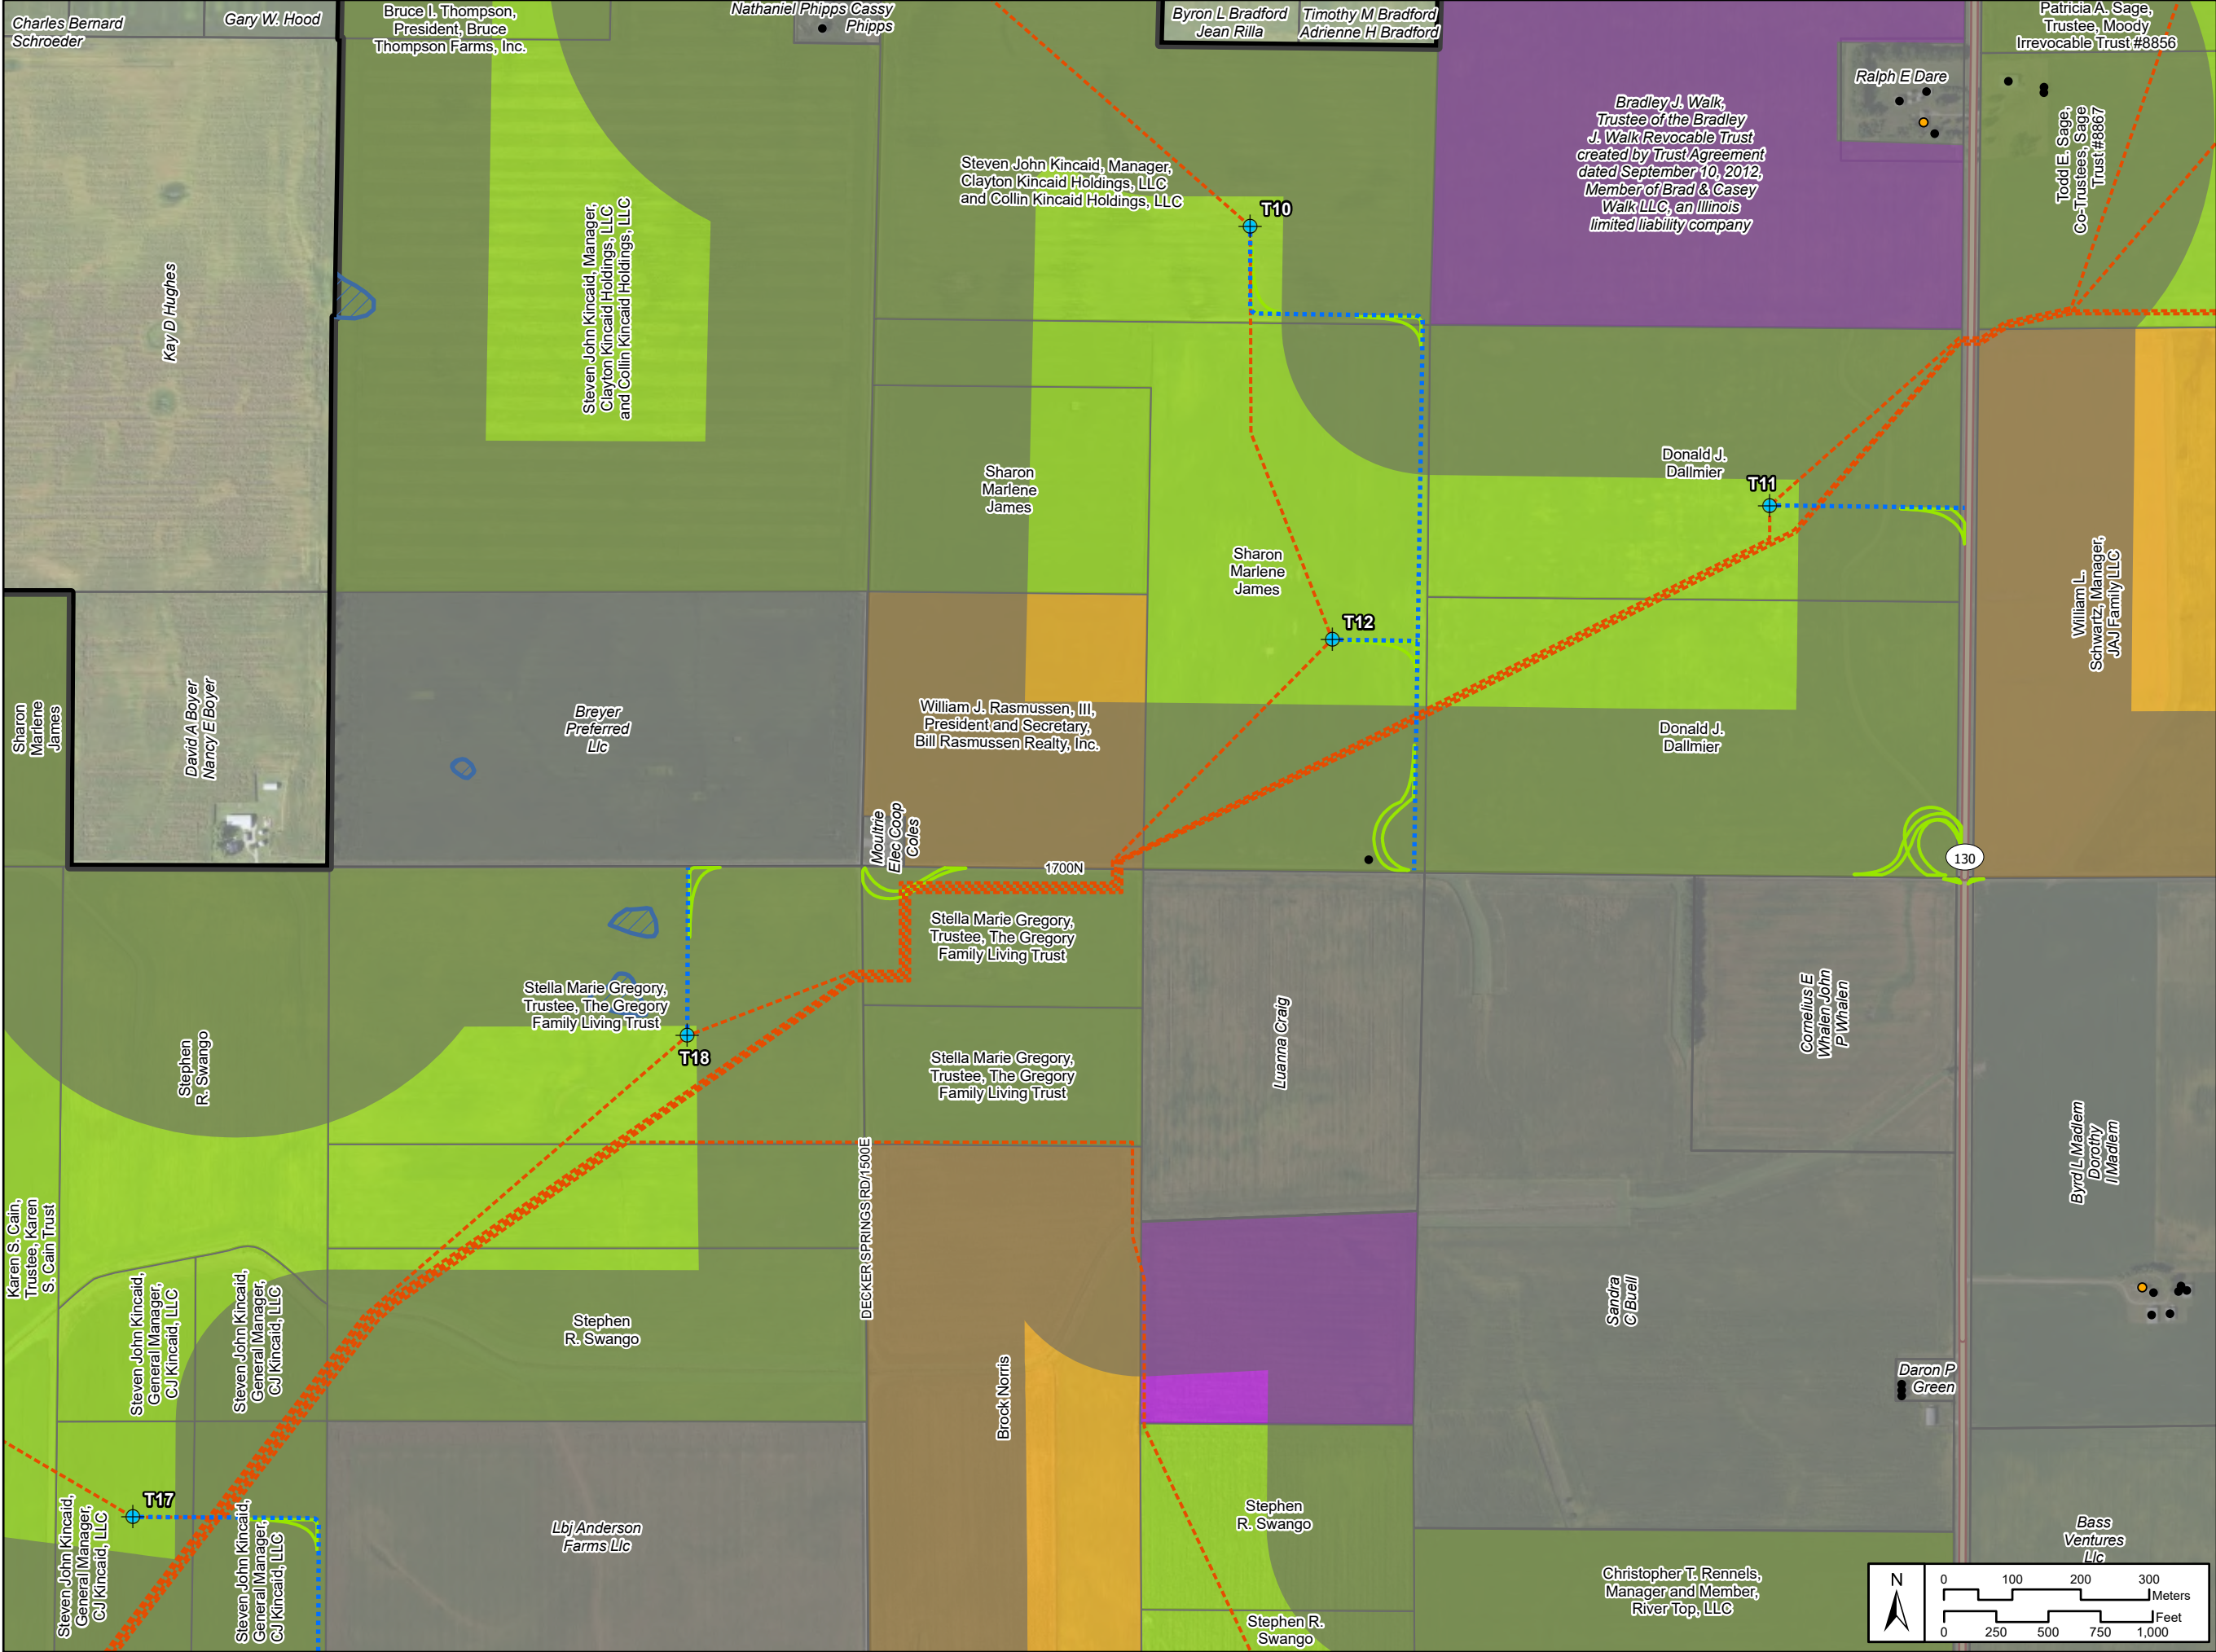

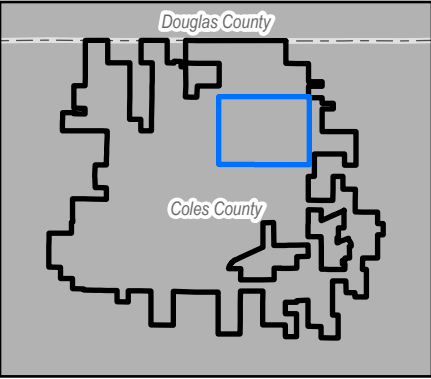

Coles Wind Final Site Plan Detail

Page 6 of 20



- Project Facilities**
- Turbine*
 - Access Road
 - Underground Collection
 - Temporary Turn**
 - Participating Residence
 - Non-Participating Residence
 - Occupied Community Building
 - Other Structure
 - Project Boundary
 - Easement for Underground Facilities
 - Participation and Support Agreement
 - Wind Lease and Easement
 - Turbine Setback
 - Delineated Wetland
 - NWI Wetland
 - Parcel Boundary
 - County Boundary
 - State Highway
 - Township/Local Road


*Turbines are not drawn to scale.
Turbine numbering is not sequential.
There are 51 turbine locations.

**Temporary Turns are subject to
Road Use Agreements.

***Switching Station to be owned
and operated by Ameren.

Date: 8/22/2025
Coordinate System: NAD 1983 StatePlane Illinois East FIPS 1201 Feet
Projection: Transverse Mercator
Datum: North American 1983
Units: Foot US

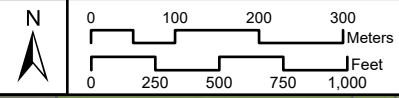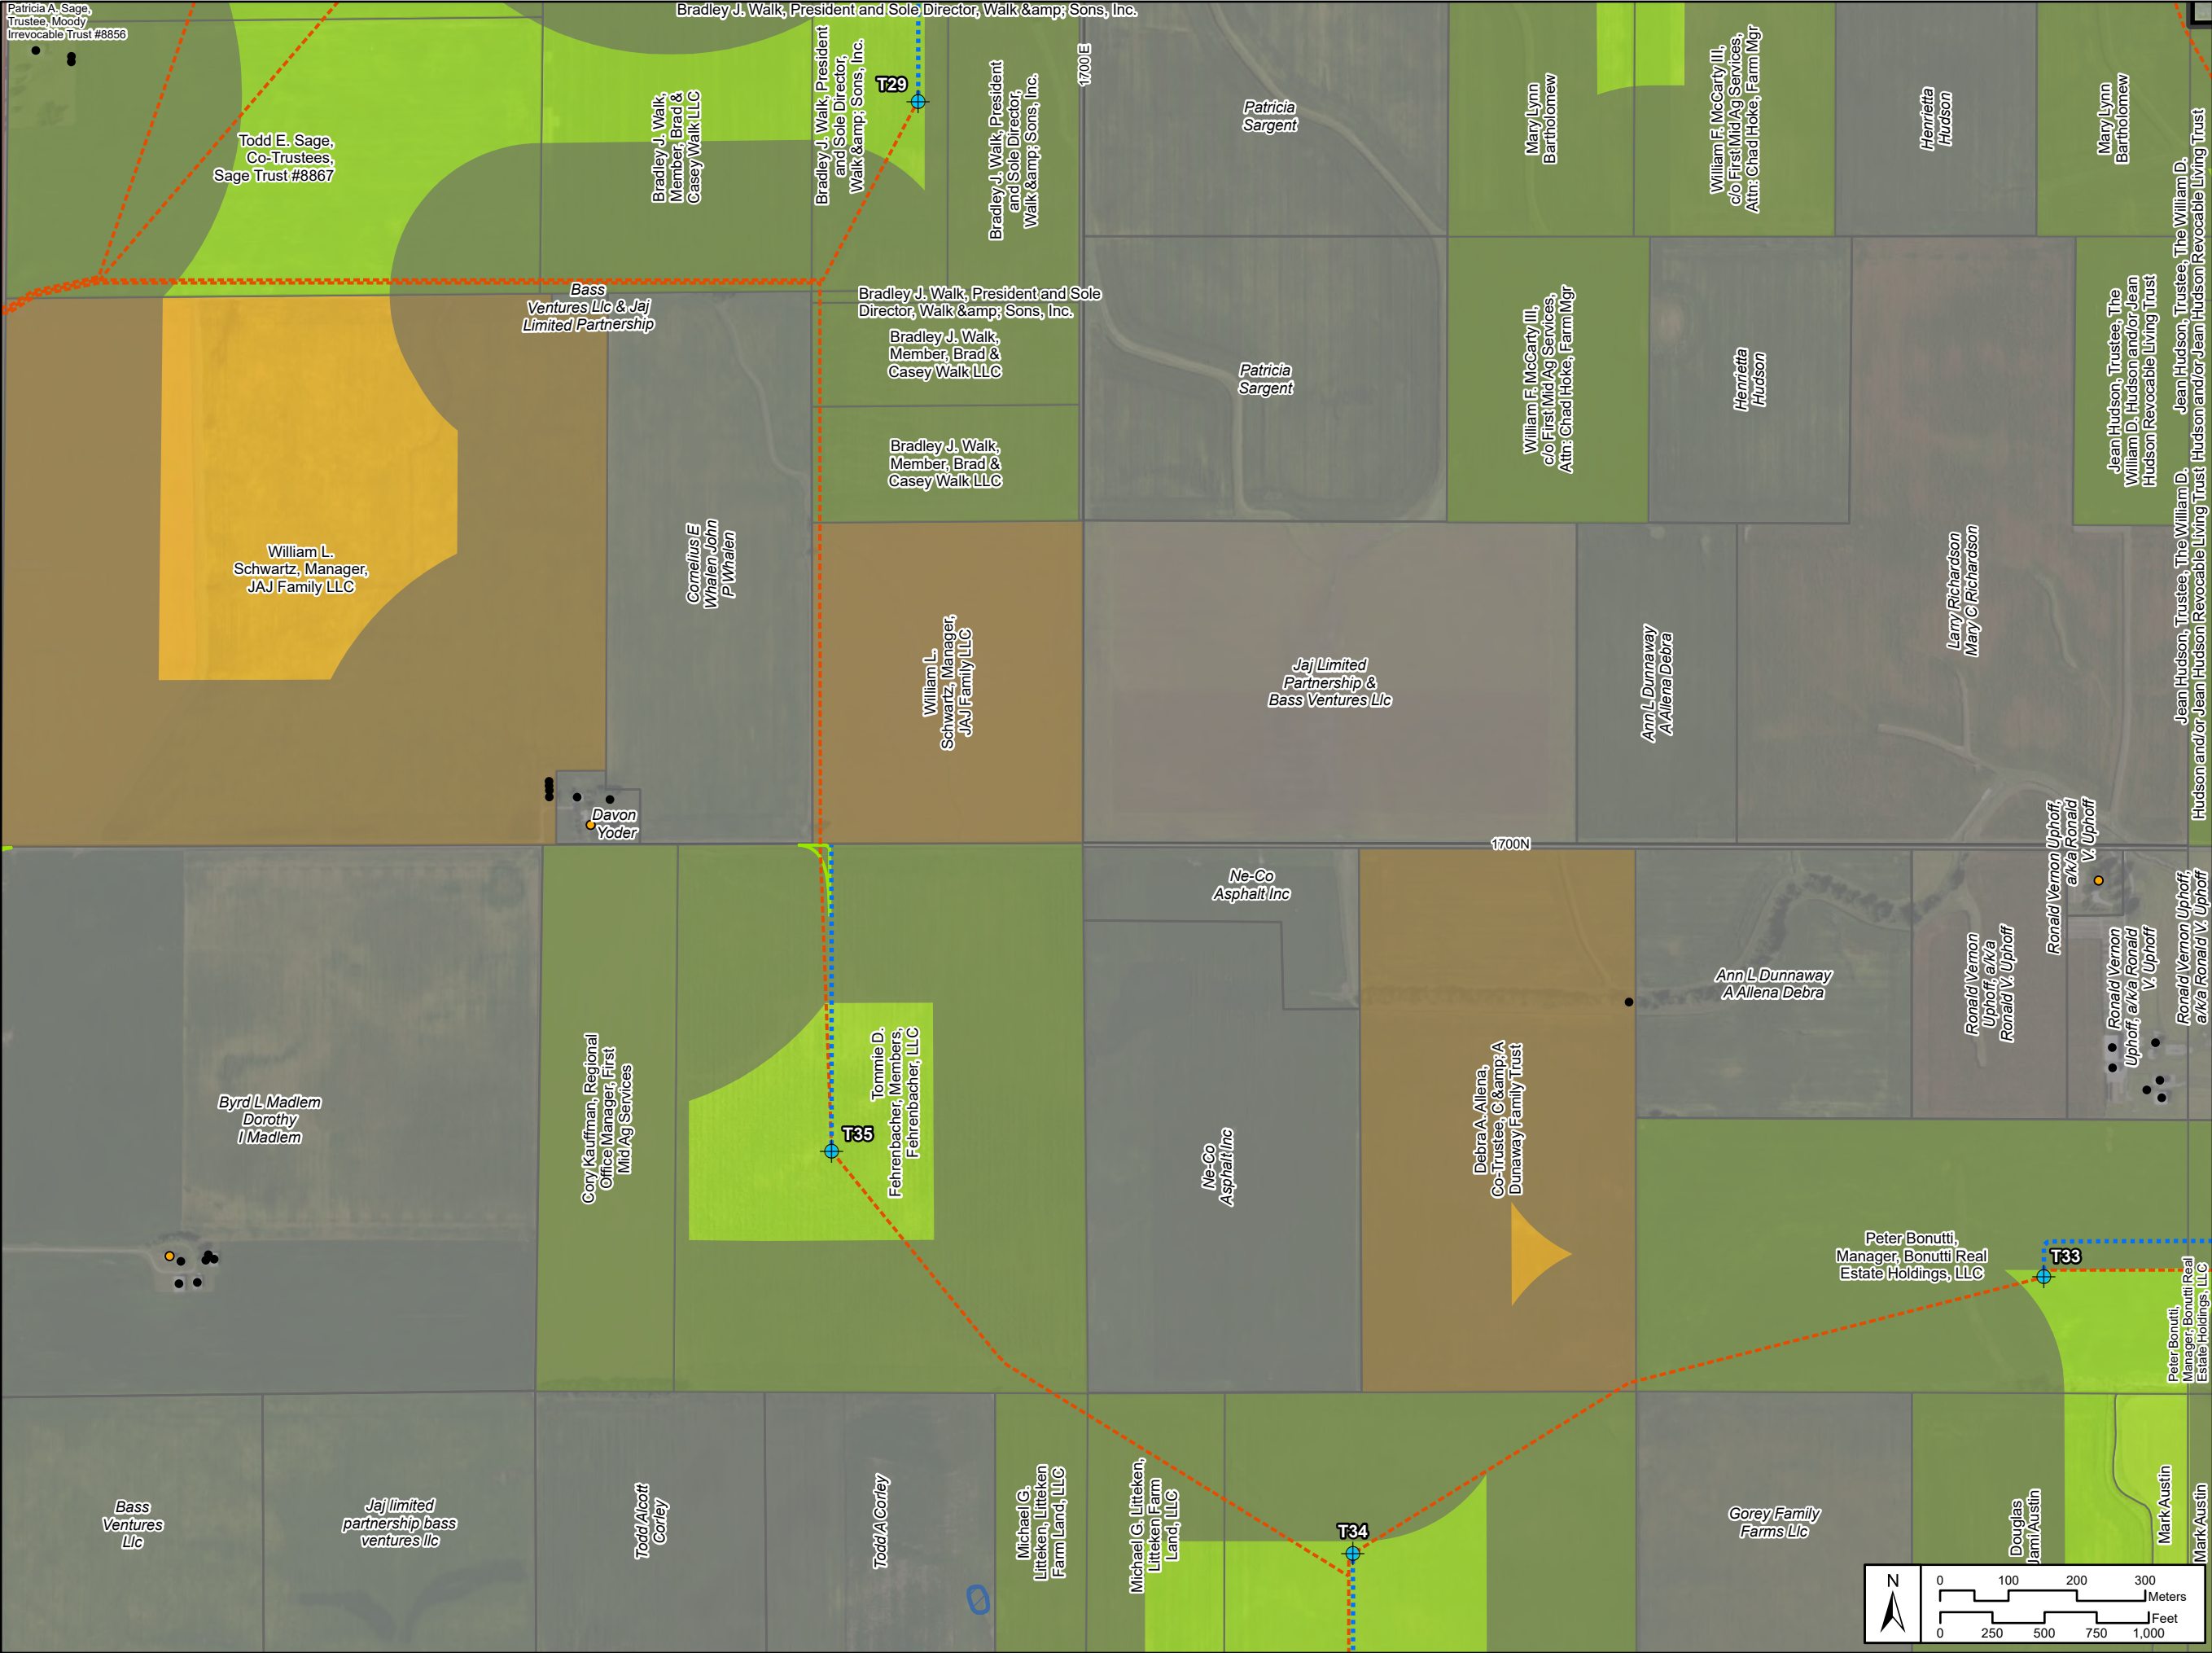

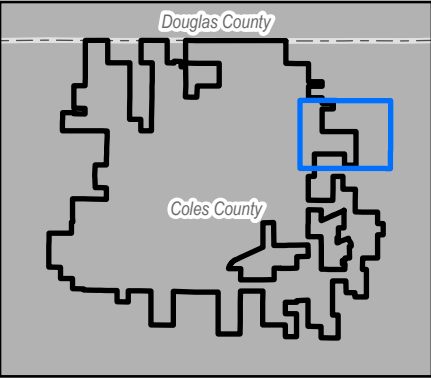

Coles Wind Final Site Plan Detail

Page 7 of 20



- Project Facilities**
- Turbine*
 - Access Road
 - Underground Collection
 - Temporary Turn**
 - Participating Residence
 - Non-Participating Residence
 - Occupied Community Building
 - Other Structure
 - Project Boundary
 - Easement for Underground Facilities
 - Participation and Support Agreement
 - Wind Lease and Easement
 - Turbine Setback
 - Delineated Wetland
 - NWI Wetland
 - Parcel Boundary
 - County Boundary
 - Township/Local Road


*Turbines are not drawn to scale.
Turbine numbering is not sequential.
There are 51 turbine locations.

**Temporary Turns are subject to
Road Use Agreements.

***Switching Station to be owned
and operated by Ameren.

Date: 8/22/2025
Coordinate System: NAD 1983 StatePlane Illinois East FIPS 1201 Feet
Projection: Transverse Mercator
Datum: North American 1983
Units: Foot US

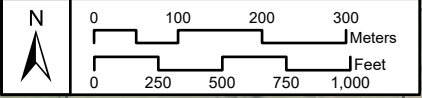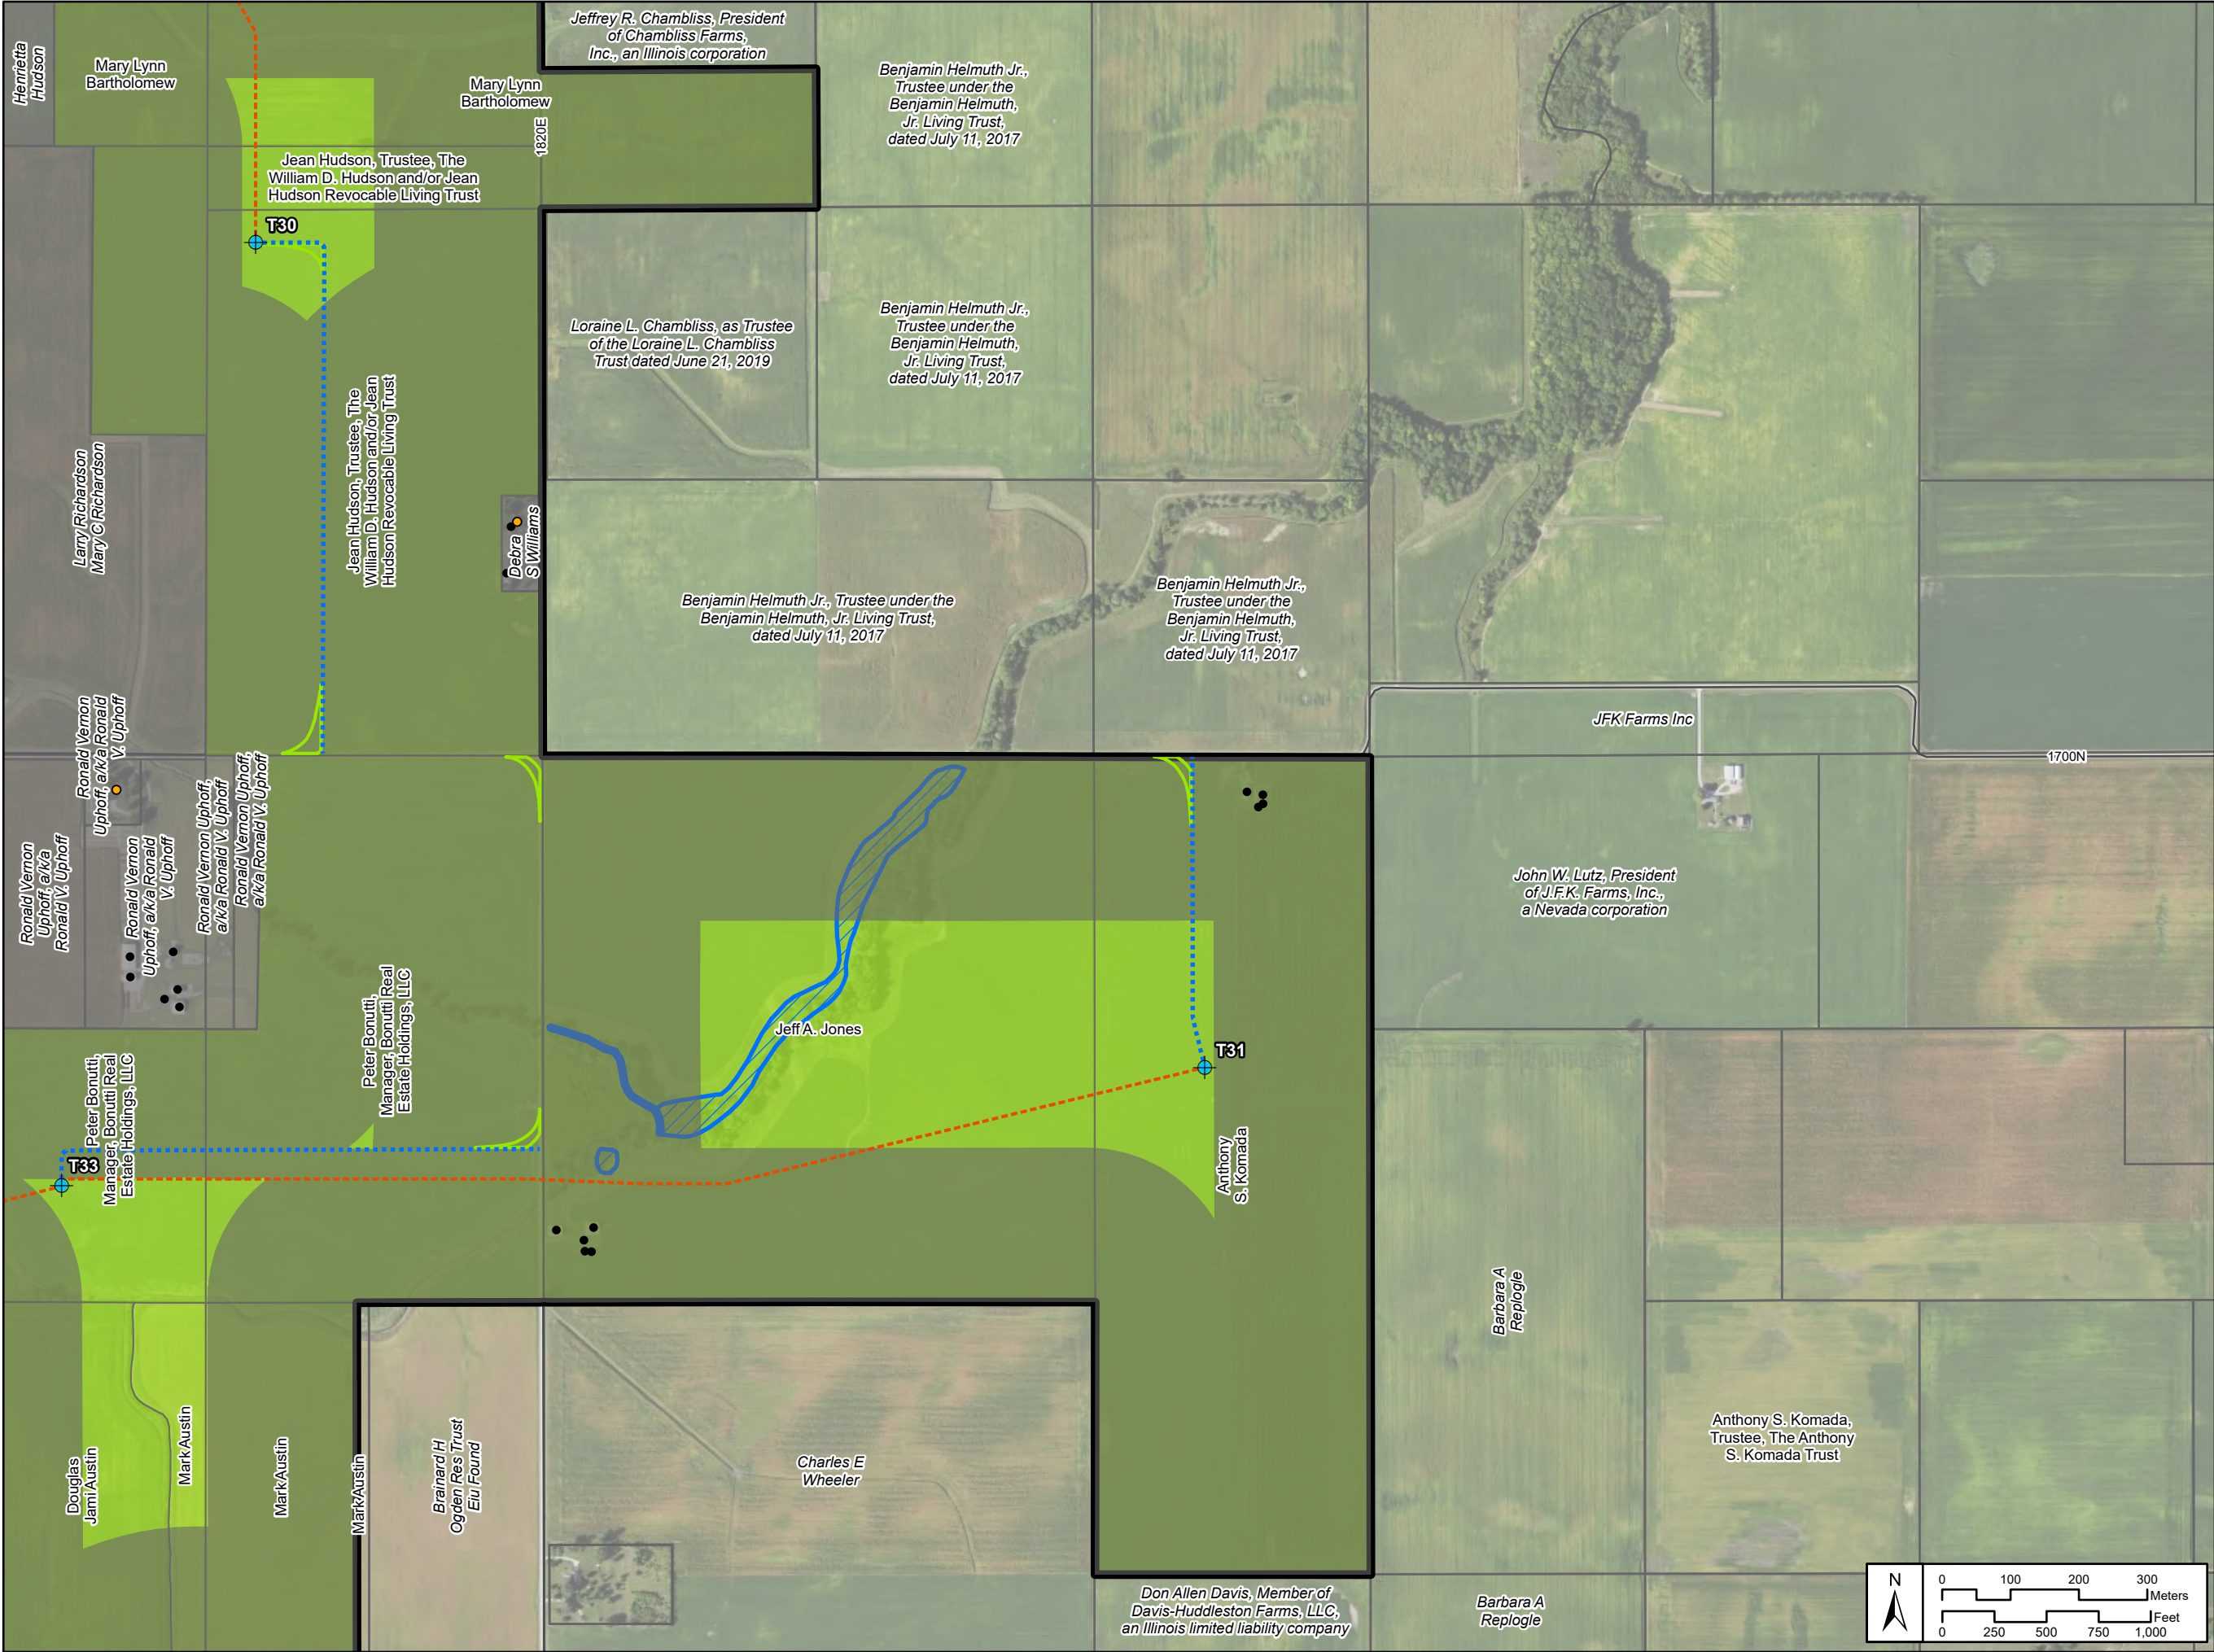

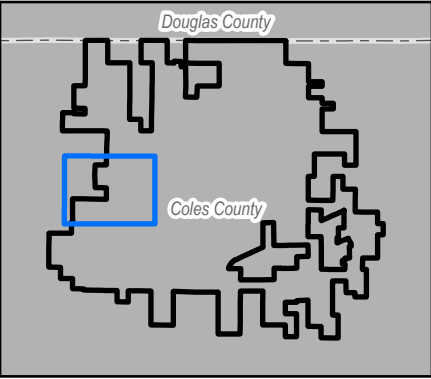

Coles Wind Final Site Plan Detail

Page 8 of 20

- Project Facilities**
- Turbine*
 - Access Road
 - Underground Collection
 - Temporary Turn**
 - Project Substation
 - Switching Station***
 - Participating Residence
 - Non-Participating Residence
 - Occupied Community Building
 - Other Structure
 - Project Boundary
 - Easement for Underground Facilities
 - Participation and Support Agreement
 - Wind Lease and Easement
 - Turbine Setback
 - Delineated Wetland
 - NWI Wetland
 - Parcel Boundary
 - County Boundary
 - Existing 345kV Transmission
 - County Road
 - Township/Local Road



*Turbines are not drawn to scale.
Turbine numbering is not sequential.
There are 51 turbine locations.


**Temporary Turns are subject to
Road Use Agreements.

***Switching Station to be owned
and operated by Ameren.

Date: 8/22/2025

Coordinate System: NAD 1983 StatePlane Illinois East FIPS 1201 Feet
Projection: Transverse Mercator
Datum: North American 1983
Units: Foot US

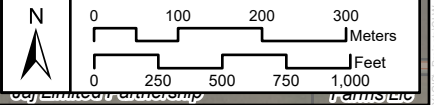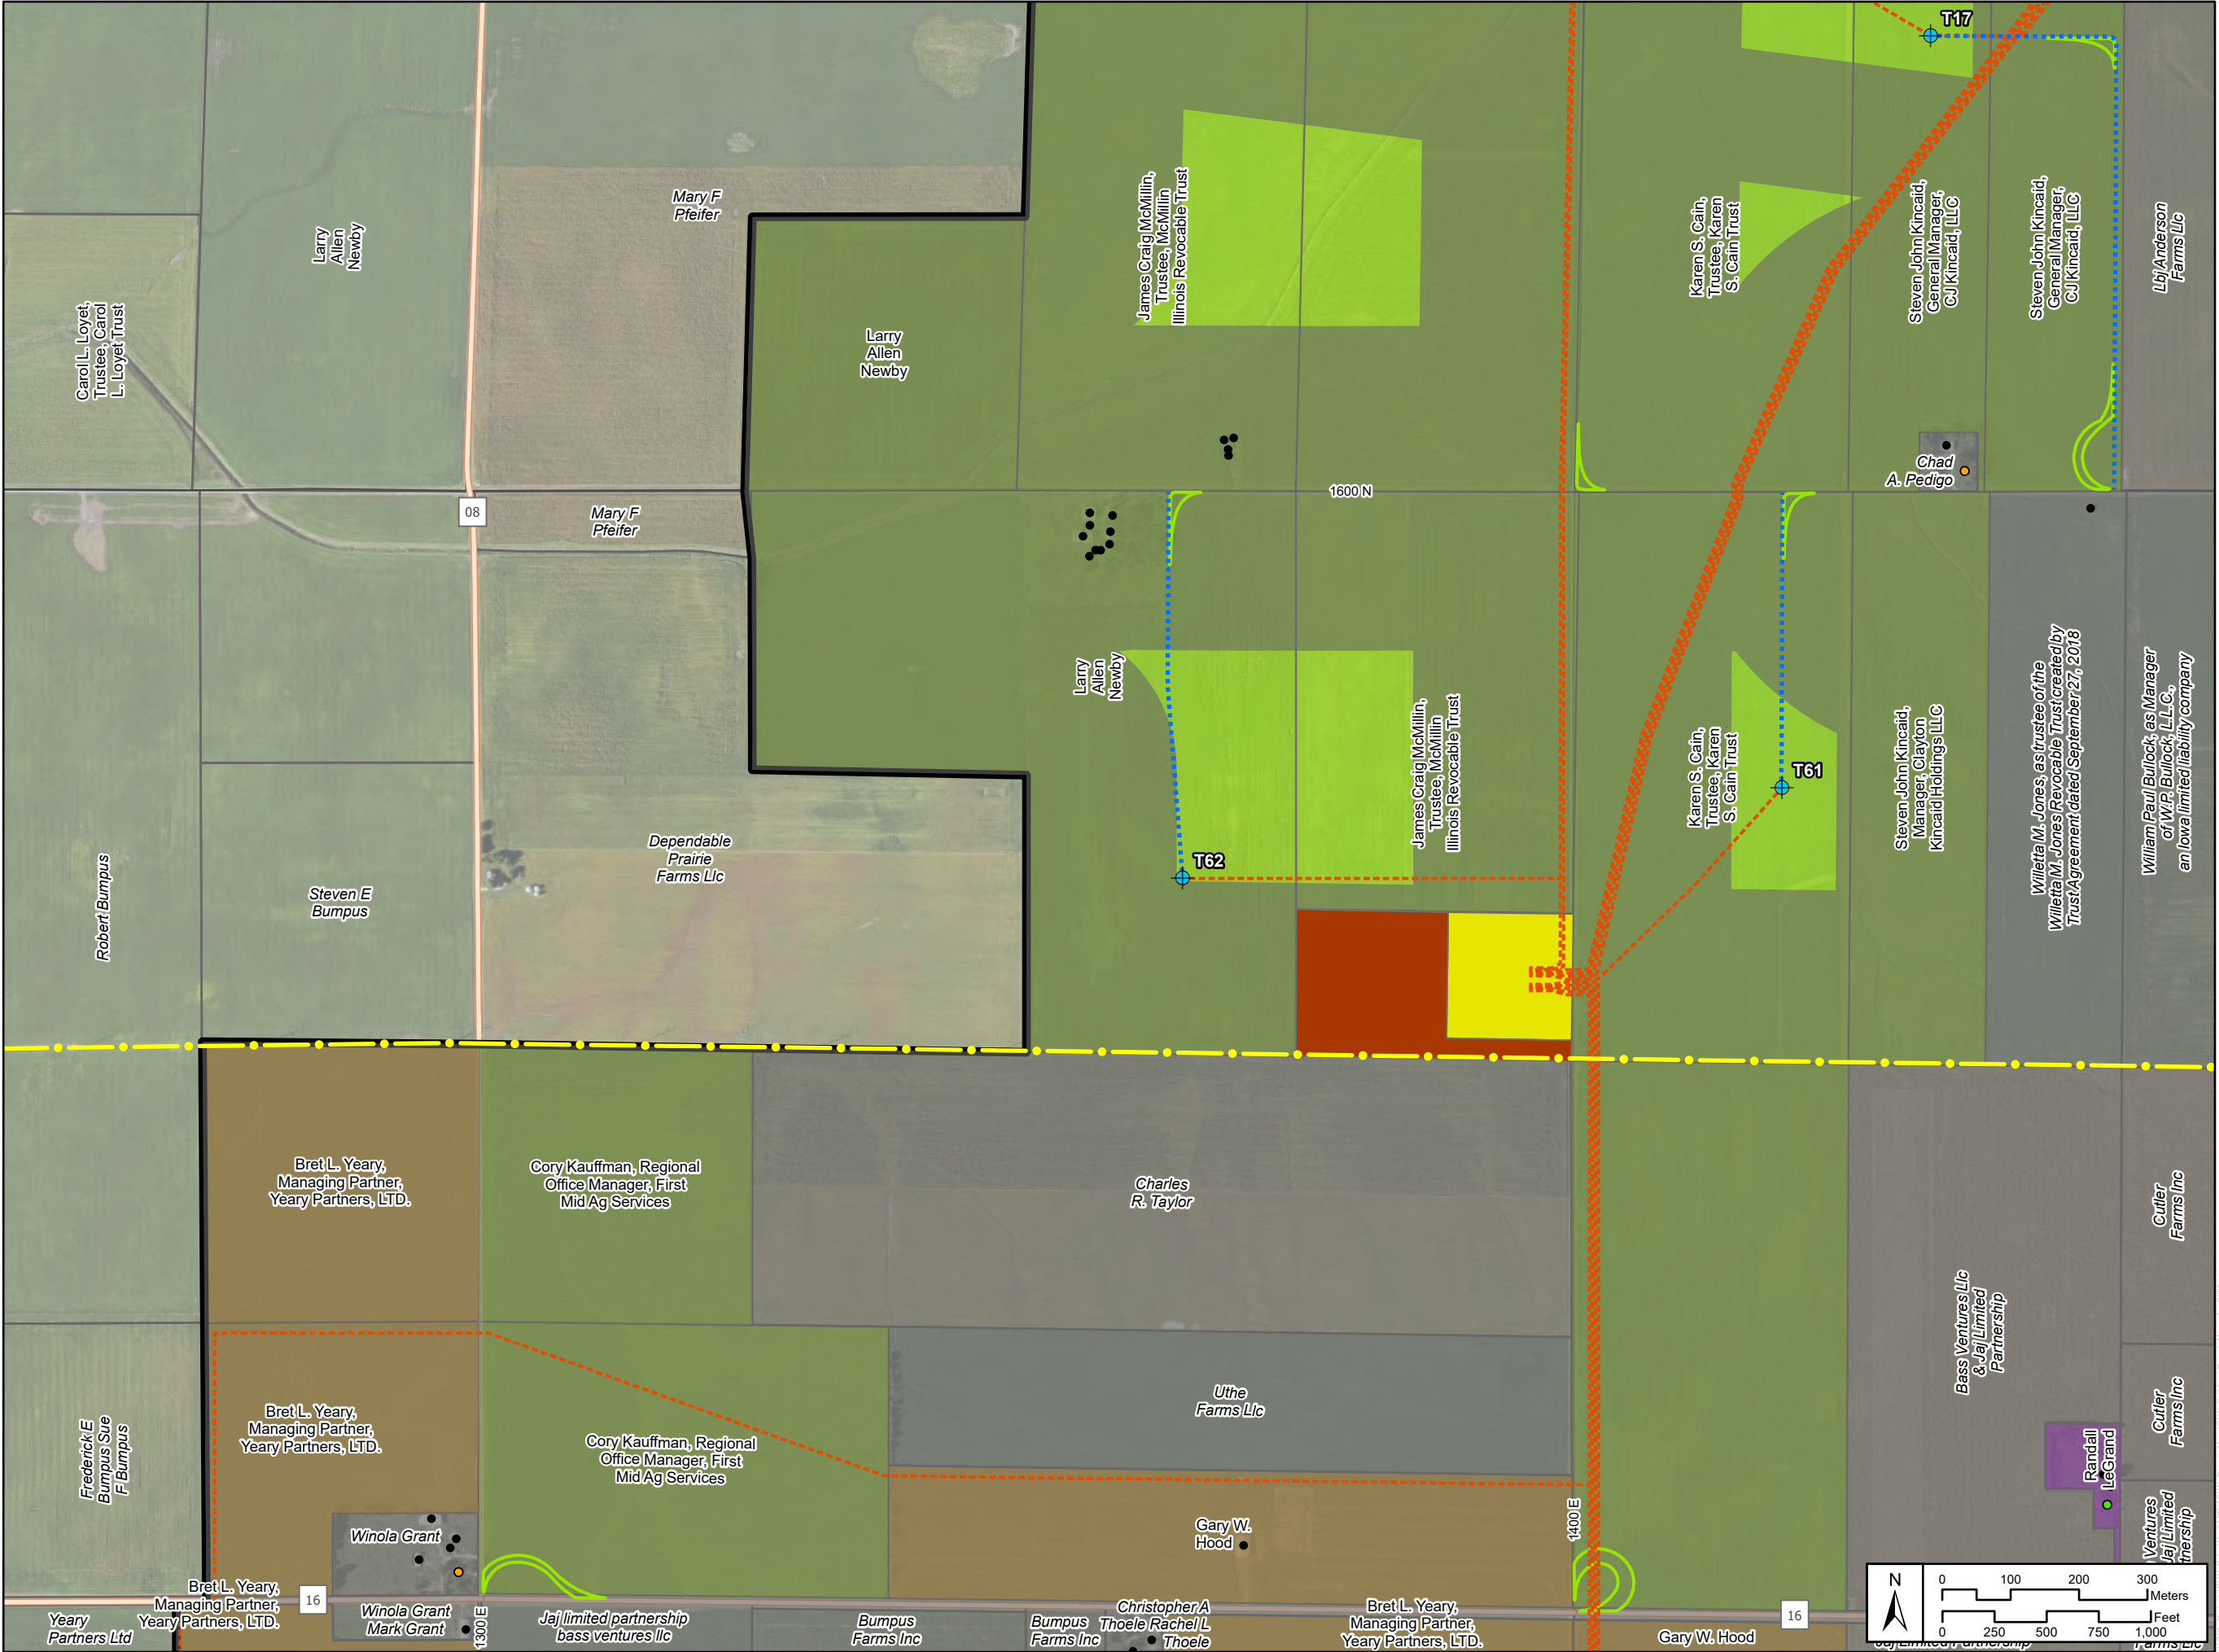

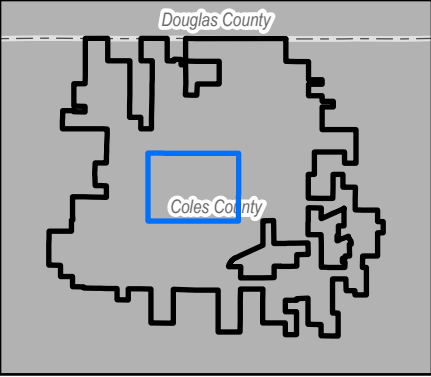

Coles Wind Final Site Plan Detail

Page 9 of 20



- Project Facilities**
- Turbine*
 - Access Road
 - Underground Collection
 - Temporary Turn**
 - Participating Residence
 - Non-Participating Residence
 - Occupied Community Building
 - Other Structure
 - Project Boundary
 - Easement for Underground Facilities
 - Participation and Support Agreement
 - Wind Lease and Easement
 - Turbine Setback
 - Delineated Wetland
 - NWI Wetland
 - Parcel Boundary
 - County Boundary
 - Existing 345kV Transmission
 - State Highway
 - County Road
 - Township/Local Road


*Turbines are not drawn to scale.
Turbine numbering is not sequential.
There are 51 turbine locations.

**Temporary Turns are subject to
Road Use Agreements.

***Switching Station to be owned
and operated by Ameren.

Date: 8/22/2025
Coordinate System: NAD 1983 StatePlane Illinois East FIPS 1201 Feet
Projection: Transverse Mercator
Datum: North American 1983
Units: Foot US

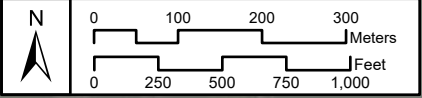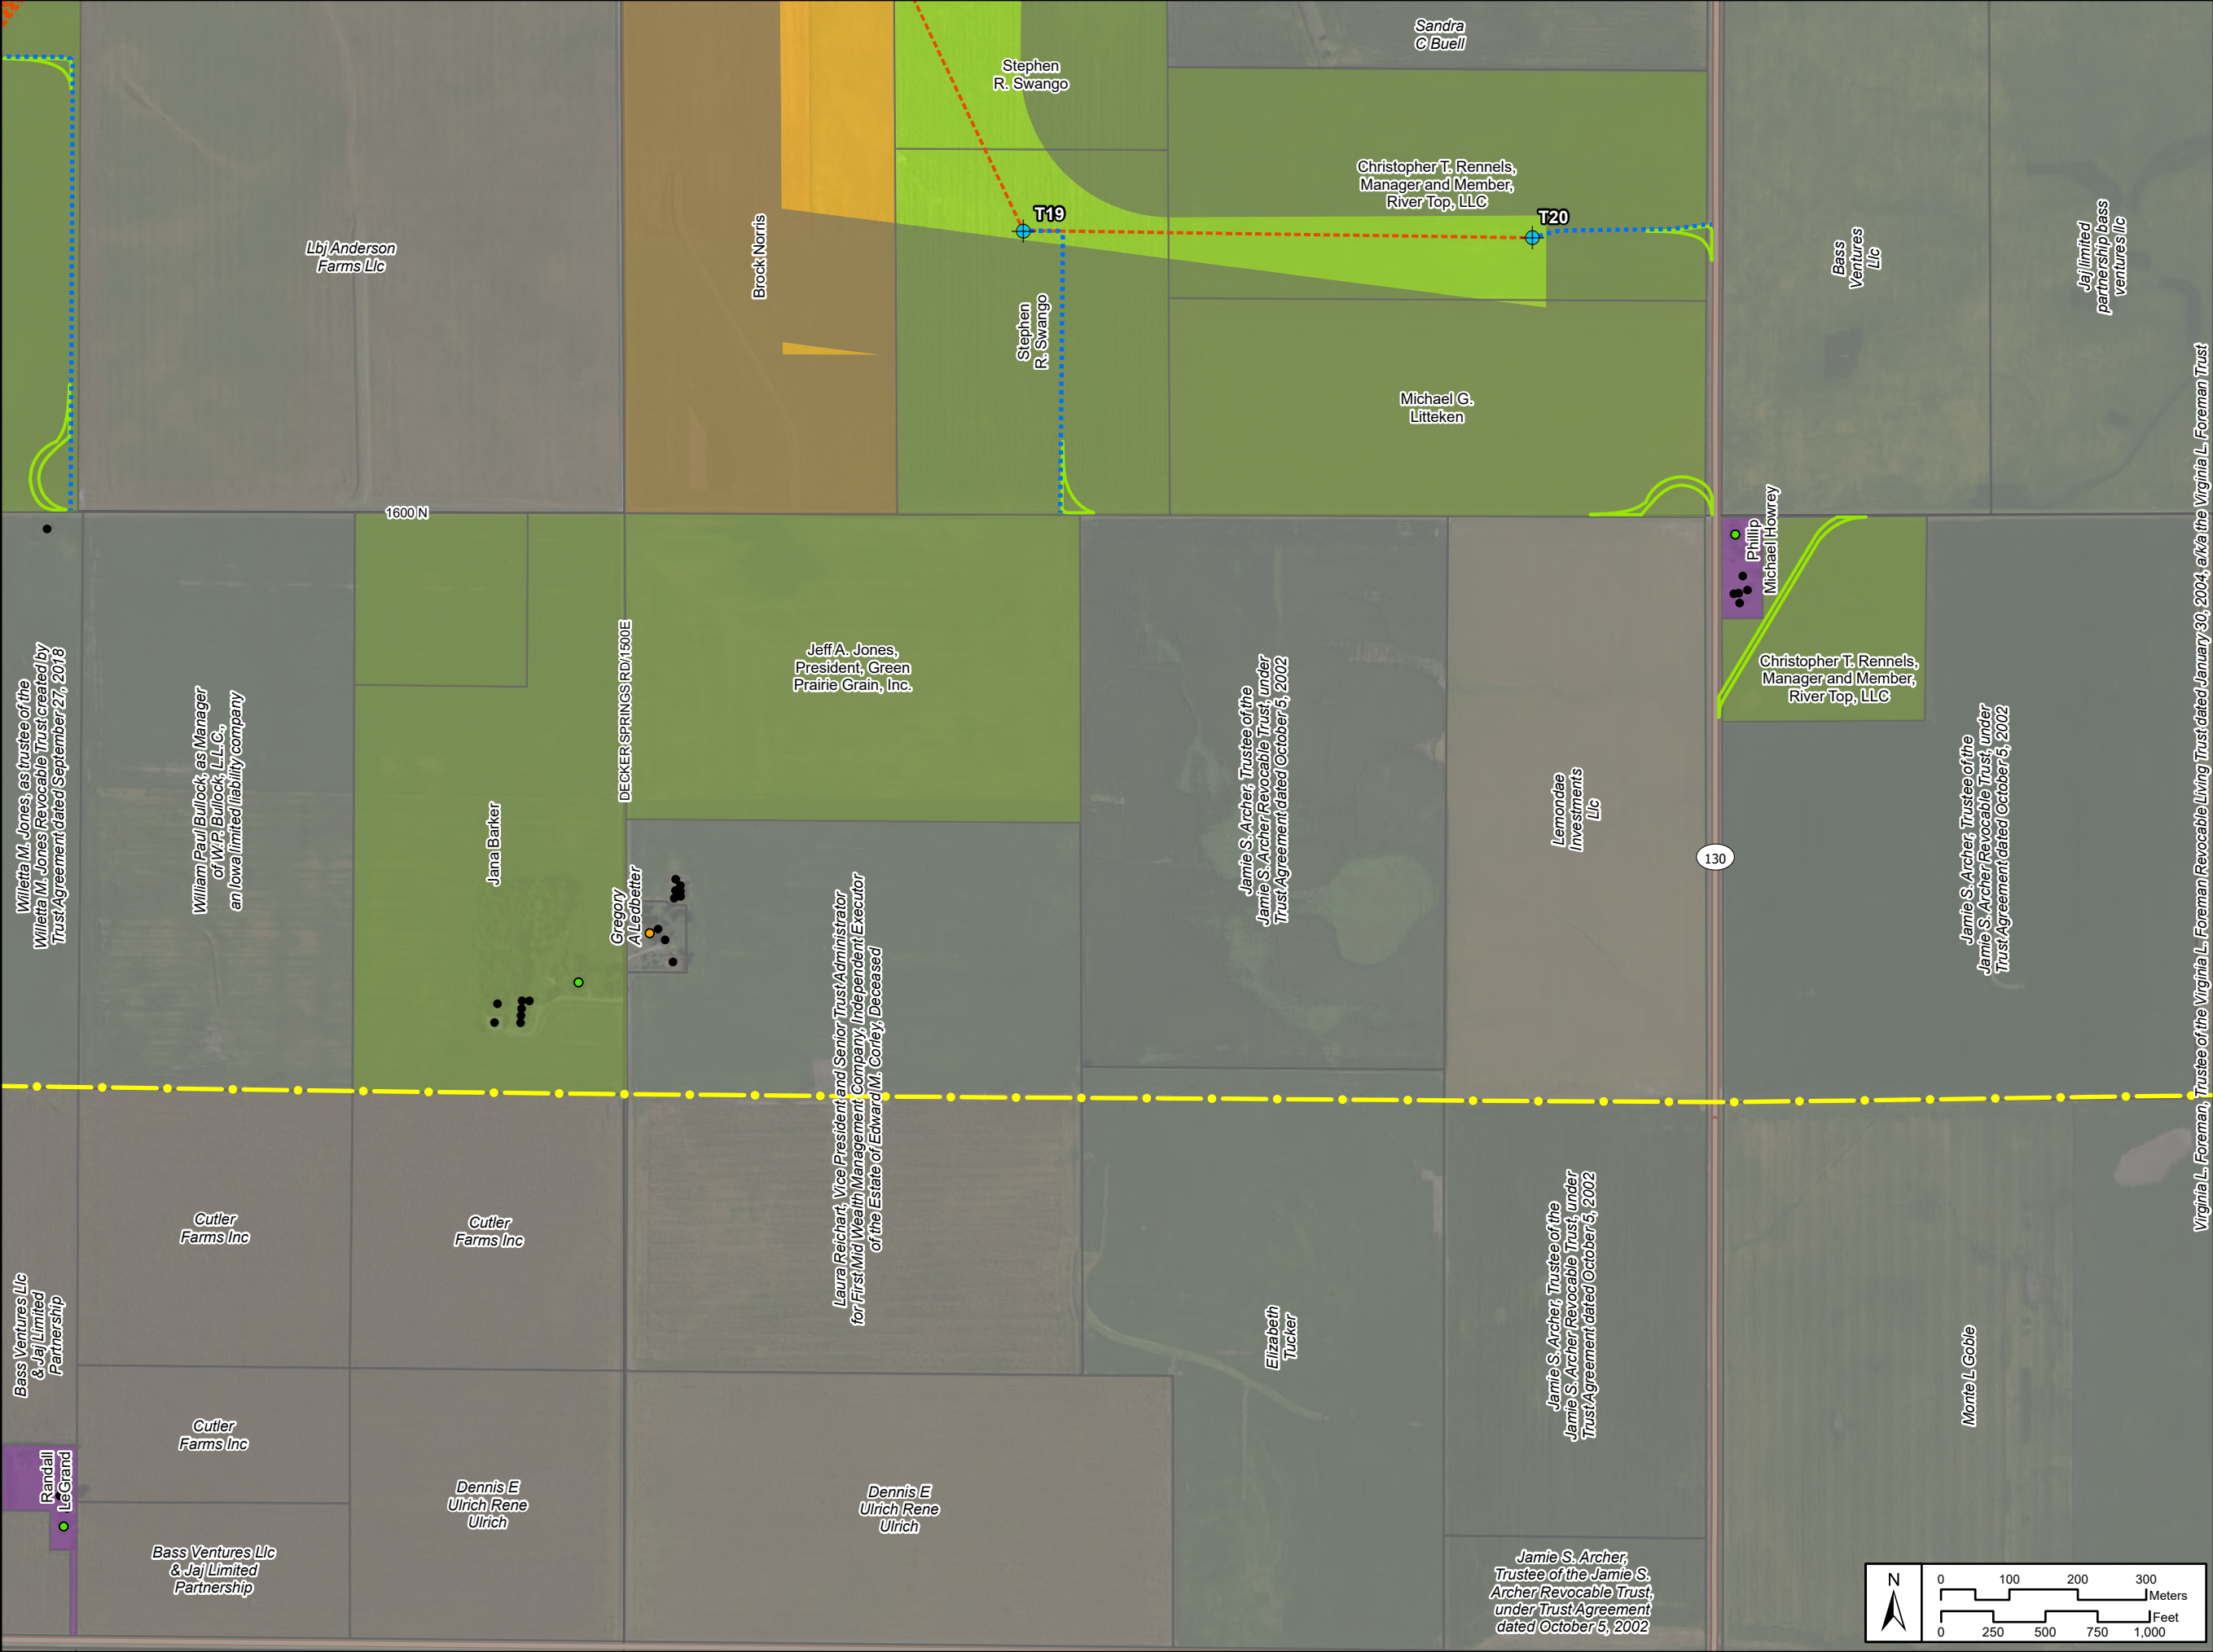

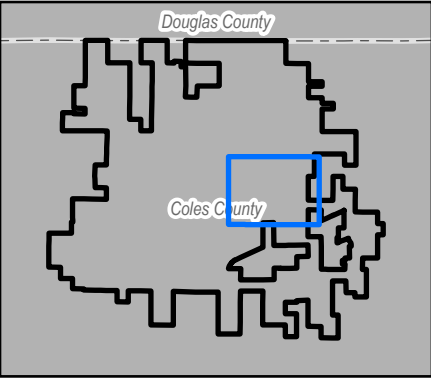

Coles Wind
Final Site Plan Detail

Page 10 of 20

- Project Facilities**
- Turbine*
 - Access Road
 - Underground Collection
 - Temporary Turn**
 - Participating Residence
 - Non-Participating Residence
 - Occupied Community Building
 - Other Structure
 - Project Boundary
 - Easement for Underground Facilities
 - Participation and Support Agreement
 - Wind Lease and Easement
 - Turbine Setback
 - Delineated Wetland
 - NWI Wetland
 - Parcel Boundary
 - County Boundary
 - Existing 345kV Transmission
 - Railroad
 - Township/Local Road


*Turbines are not drawn to scale.
Turbine numbering is not sequential.
There are 51 turbine locations.


**Temporary Turns are subject to
Road Use Agreements.

***Switching Station to be owned
and operated by Ameren.

Date: 8/22/2025

Coordinate System: NAD 1983 StatePlane Illinois East FIPS 1201 Feet
Projection: Transverse Mercator
Datum: North American 1983
Units: Foot US

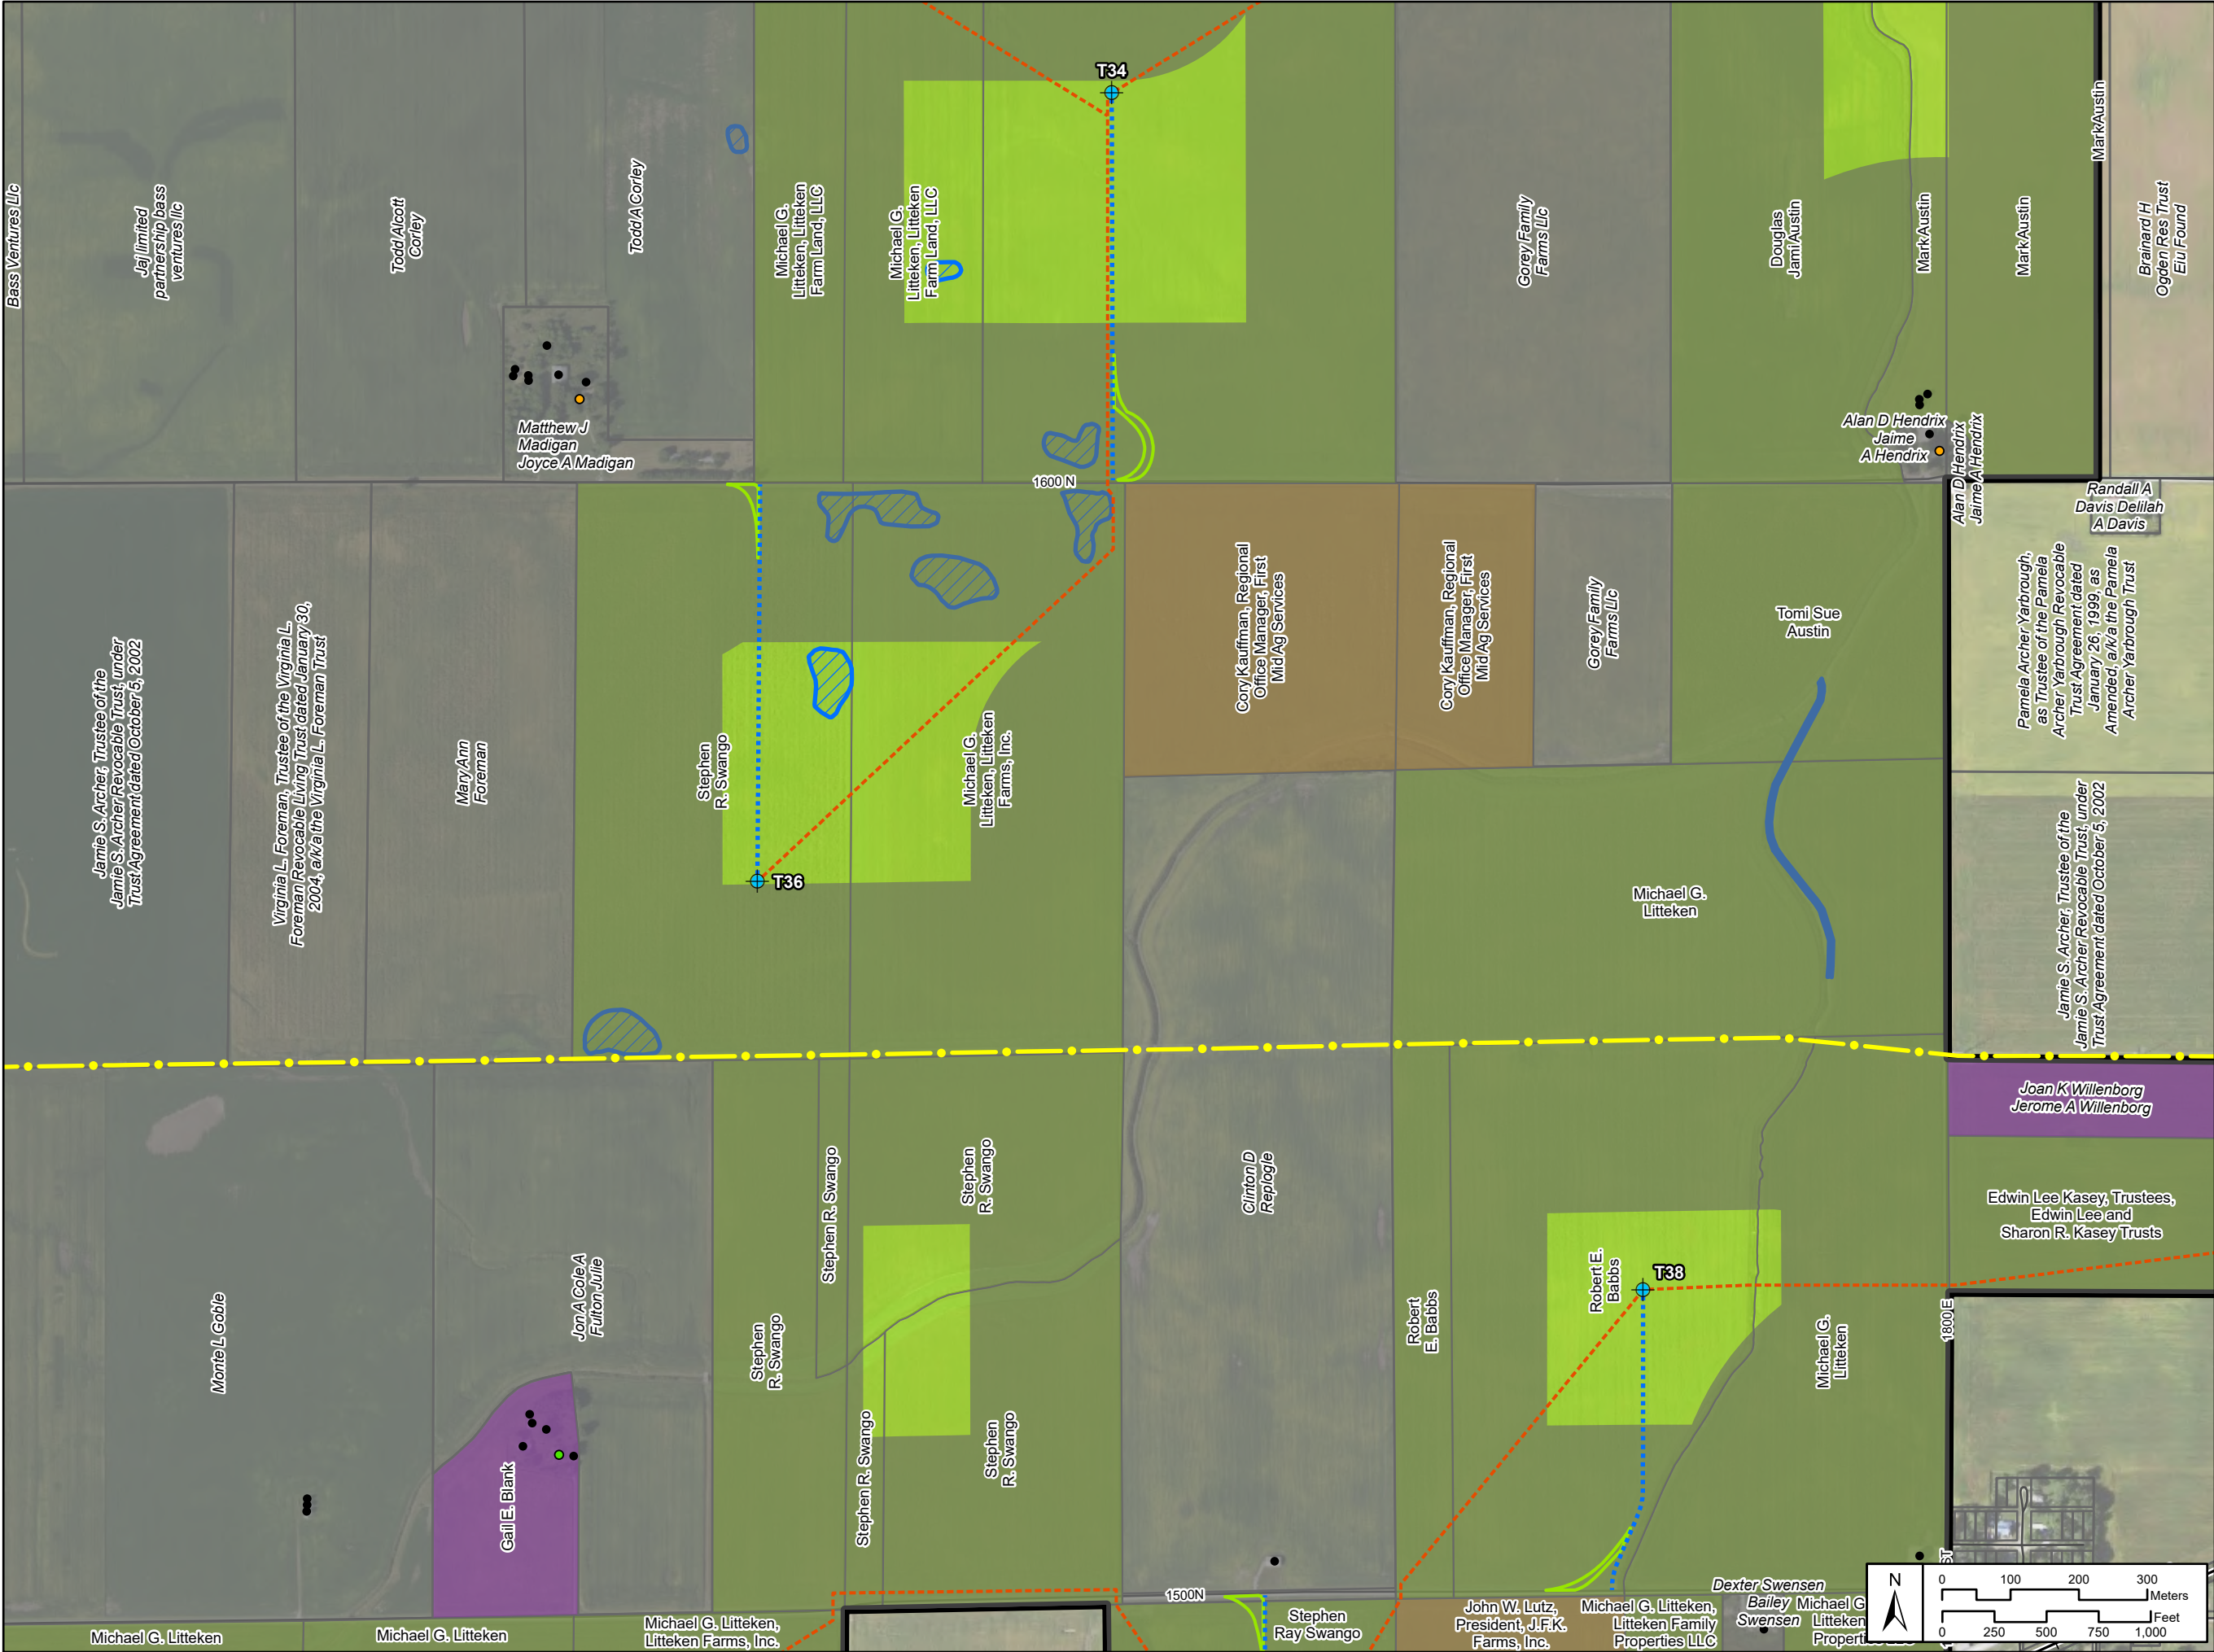

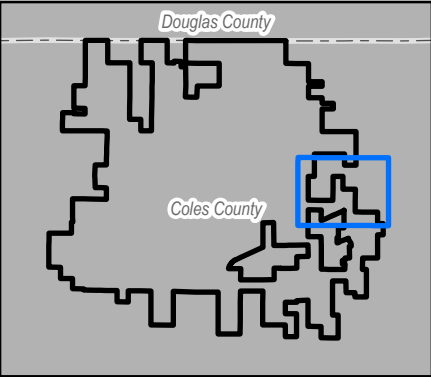

Coles Wind Final Site Plan Detail

Page 11 of 20

- Project Facilities**
- Access Road
 - Underground Collection
 - Temporary Turn**
 - Participating Residence
 - Non-Participating Residence
 - Occupied Community Building
 - Other Structure
 - Project Boundary
 - Easement for Underground Facilities
 - Participation and Support Agreement
 - Wind Lease and Easement
 - Turbine Setback
 - Delineated Wetland
 - NWI Wetland
 - Parcel Boundary
 - County Boundary
 - Existing 345kV Transmission
 - Railroad
 - County Road
 - Township/Local Road


*Turbines are not drawn to scale. Turbine numbering is not sequential. There are 51 turbine locations.


**Temporary Turns are subject to Road Use Agreements.

***Switching Station to be owned and operated by Ameren.

Date: 8/22/2025

Coordinate System: NAD 1983 StatePlane Illinois East FIPS 1201 Feet
Projection: Transverse Mercator
Datum: North American 1983
Units: Foot US

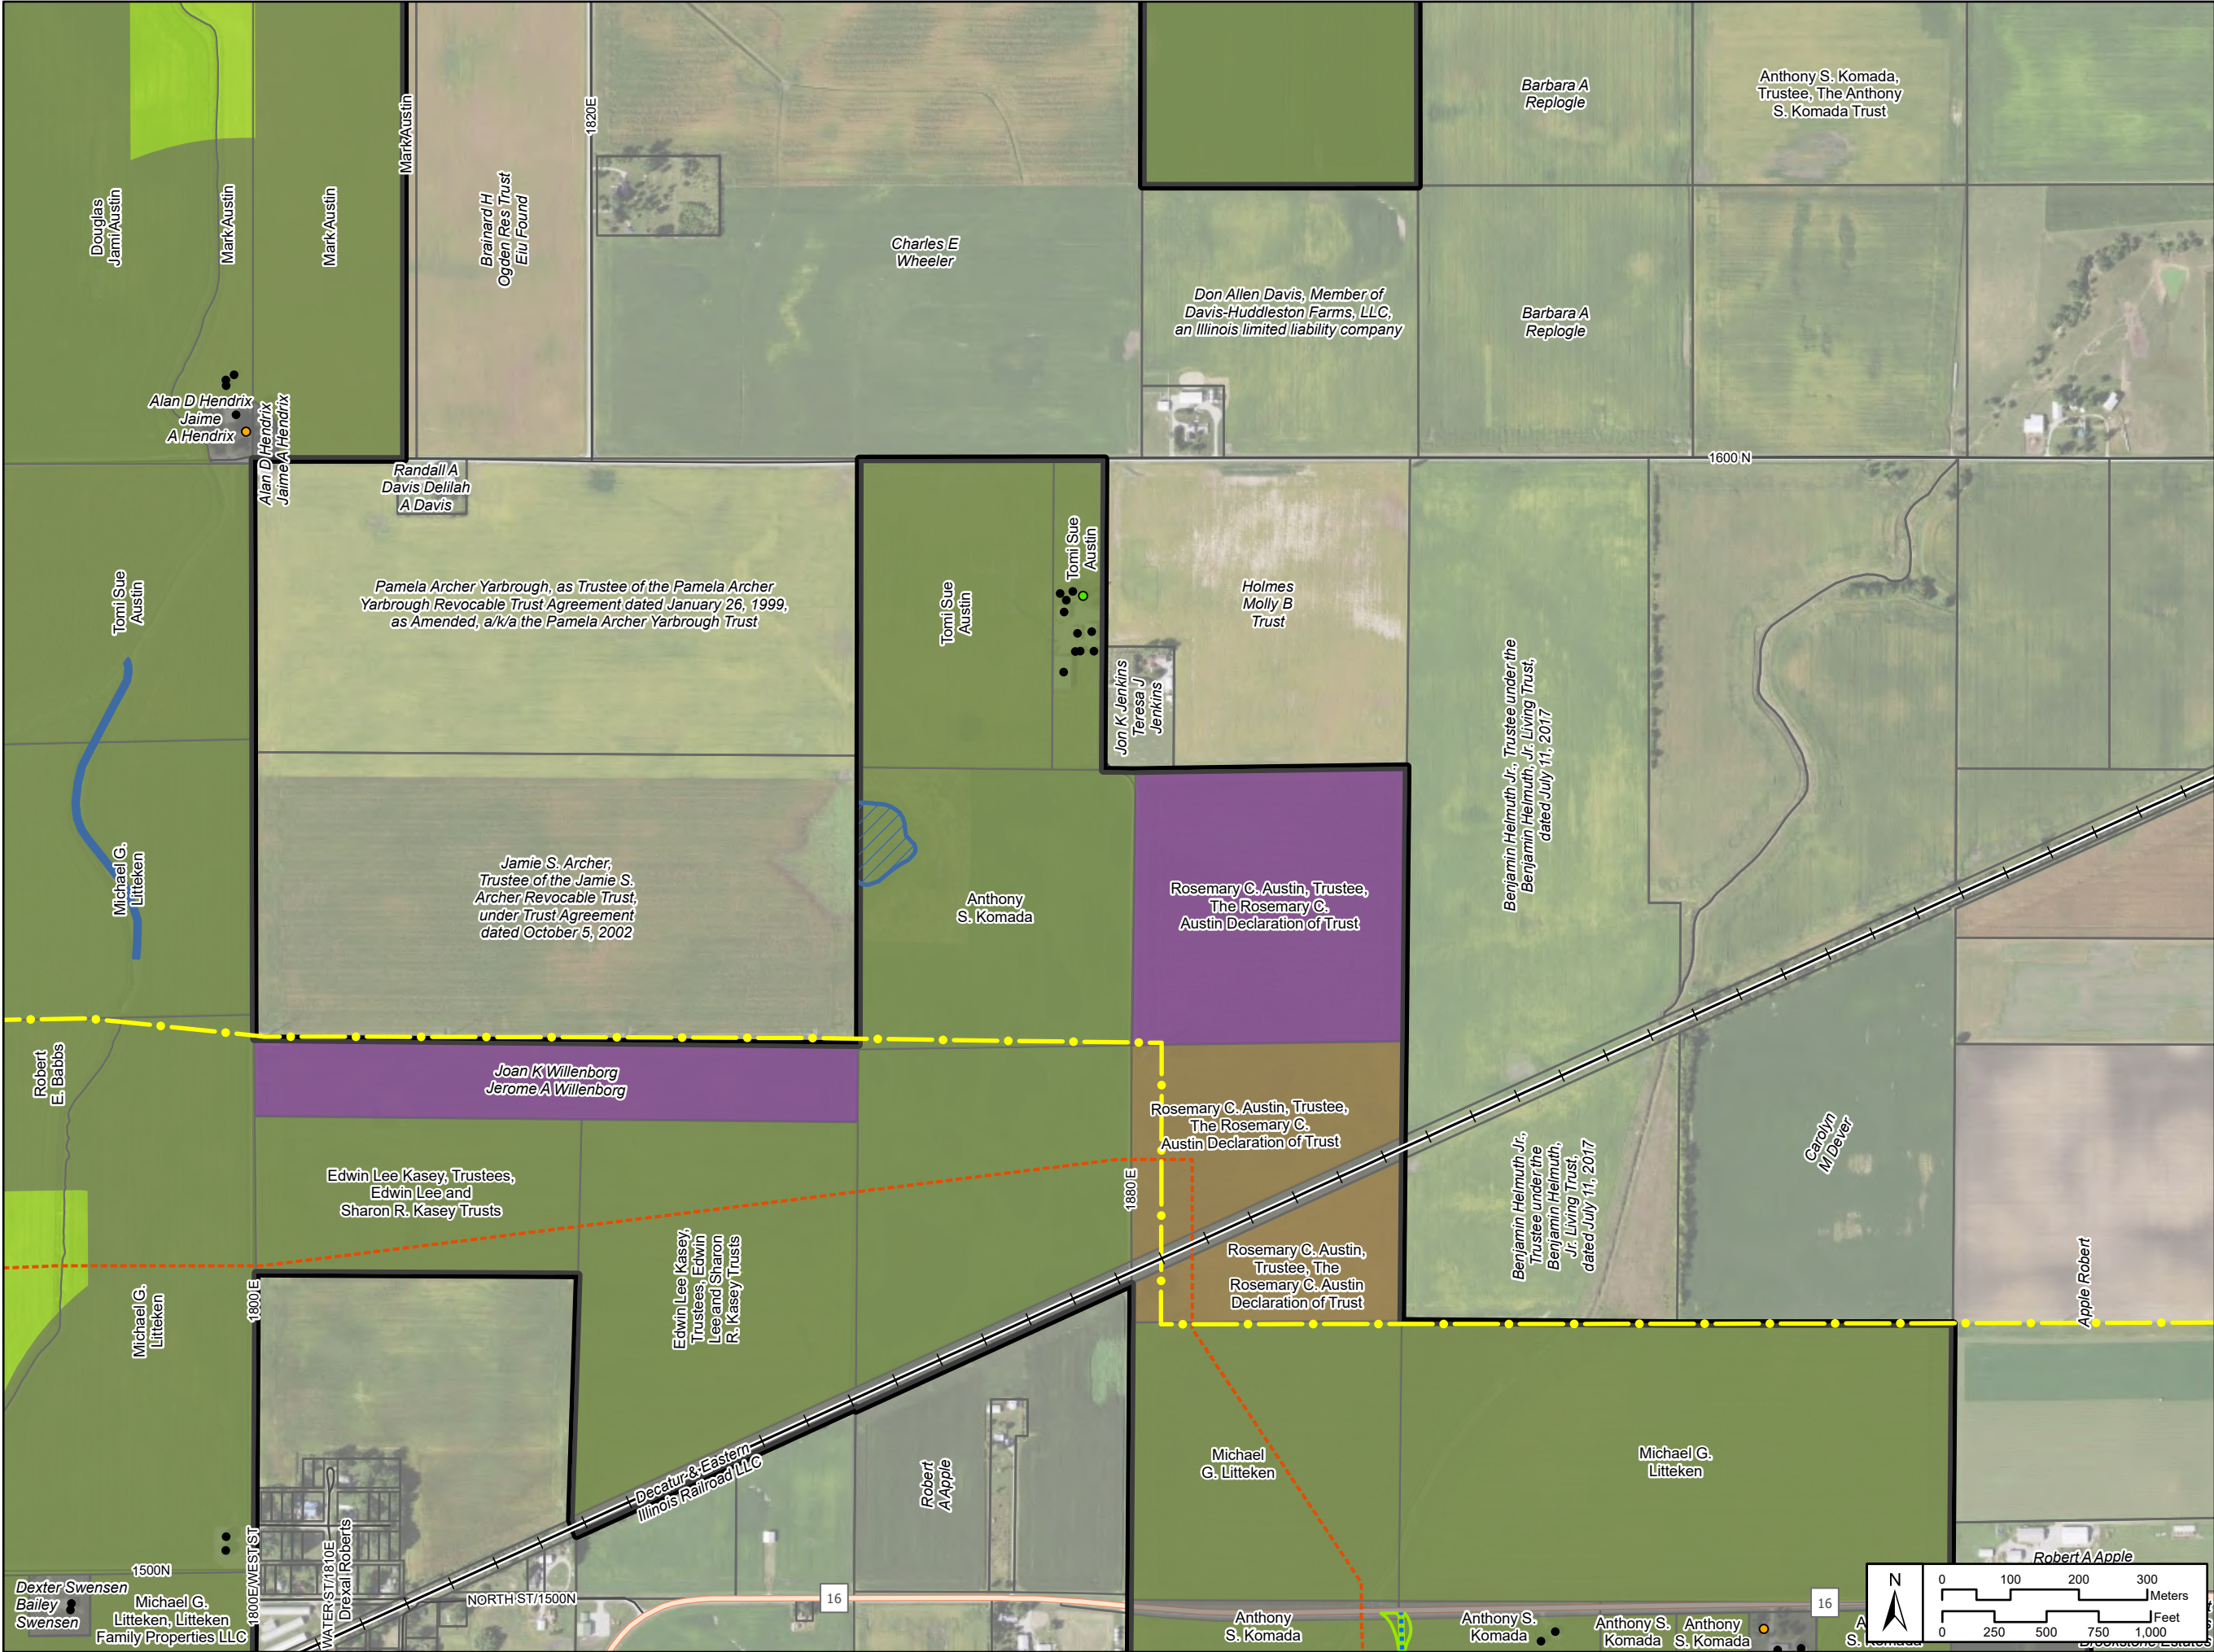

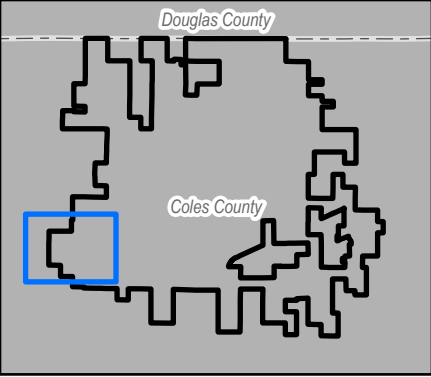

Coles Wind Final Site Plan Detail

Page 12 of 20

- Project Facilities**
- Turbine*
 - Temporary PPT/LiDAR
 - Access Road
 - Underground Collection
 - Temporary Turn**
 - Participating Residence
 - Non-Participating Residence
 - Occupied Community Building
 - Other Structure
 - Project Boundary
 - Easement for Underground Facilities
 - Participation and Support Agreement
 - Wind Lease and Easement
 - Turbine Setback
 - Delineated Wetland
 - NWI Wetland
 - Parcel Boundary
 - County Boundary
 - Existing 345kV Transmission
 - County Road
 - Township/Local Road



*Turbines are not drawn to scale.
Turbine numbering is not sequential.
There are 51 turbine locations.


**Temporary Turns are subject to
Road Use Agreements.

***Switching Station to be owned
and operated by Ameren.

Date: 8/22/2025

Coordinate System: NAD 1983 StatePlane Illinois East FIPS 1201 Feet
Projection: Transverse Mercator
Datum: North American 1983
Units: Foot US

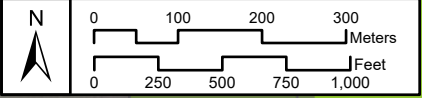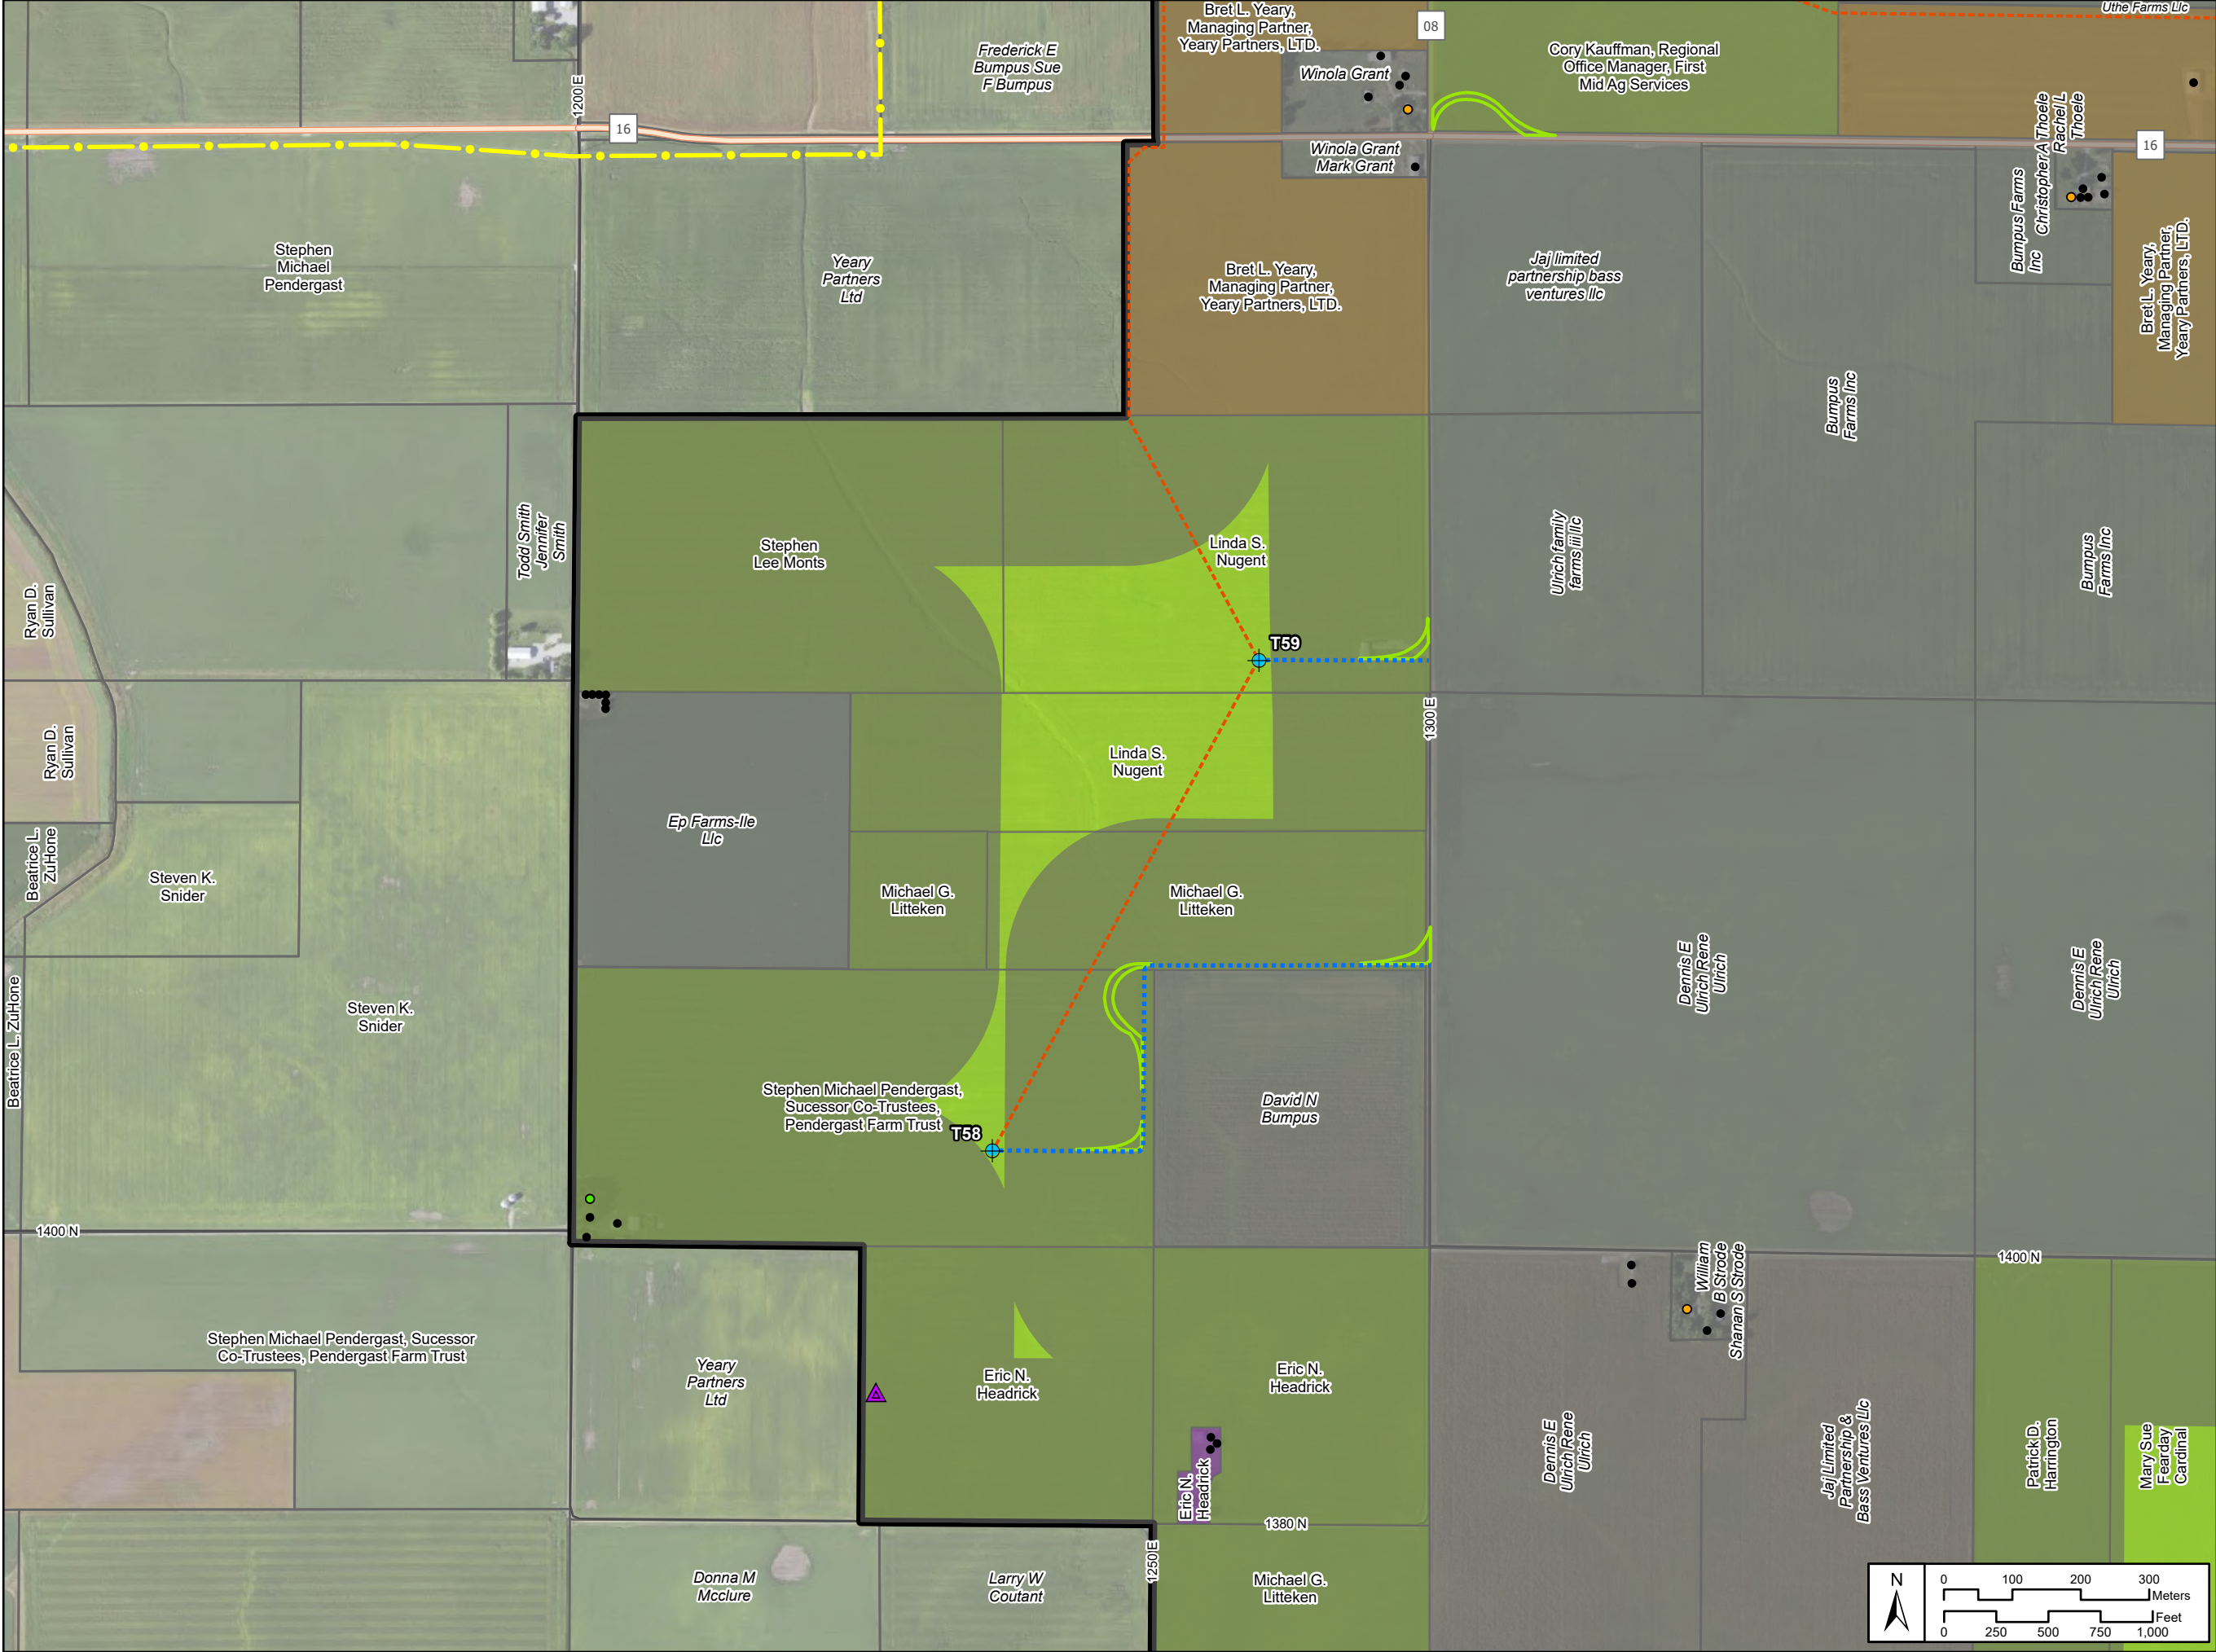

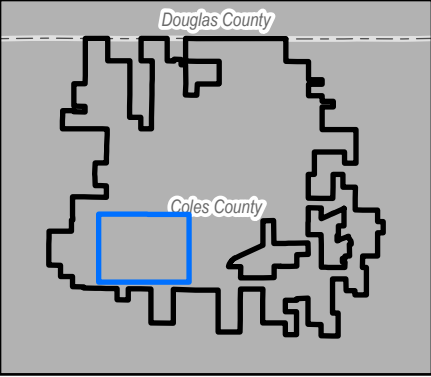

Coles Wind Final Site Plan Detail

Page 13 of 20

- Project Facilities**
- Turbine*
 - Access Road
 - Underground Collection
 - Temporary Turn**
 - Participating Residence
 - Non-Participating Residence
 - Occupied Community Building
 - Other Structure
 - Project Boundary
 - Easement for Underground Facilities
 - Participation and Support Agreement
 - Wind Lease and Easement
 - Turbine Setback
 - Delineated Wetland
 - NWI Wetland
 - Parcel Boundary
 - County Boundary
 - County Road
 - Township/Local Road


*Turbines are not drawn to scale.
Turbine numbering is not sequential.
There are 51 turbine locations.


**Temporary Turns are subject to
Road Use Agreements.

***Switching Station to be owned
and operated by Ameren.

Date: 8/22/2025

Coordinate System: NAD 1983 StatePlane Illinois East FIPS 1201 Feet
Projection: Transverse Mercator
Datum: North American 1983
Units: Foot US

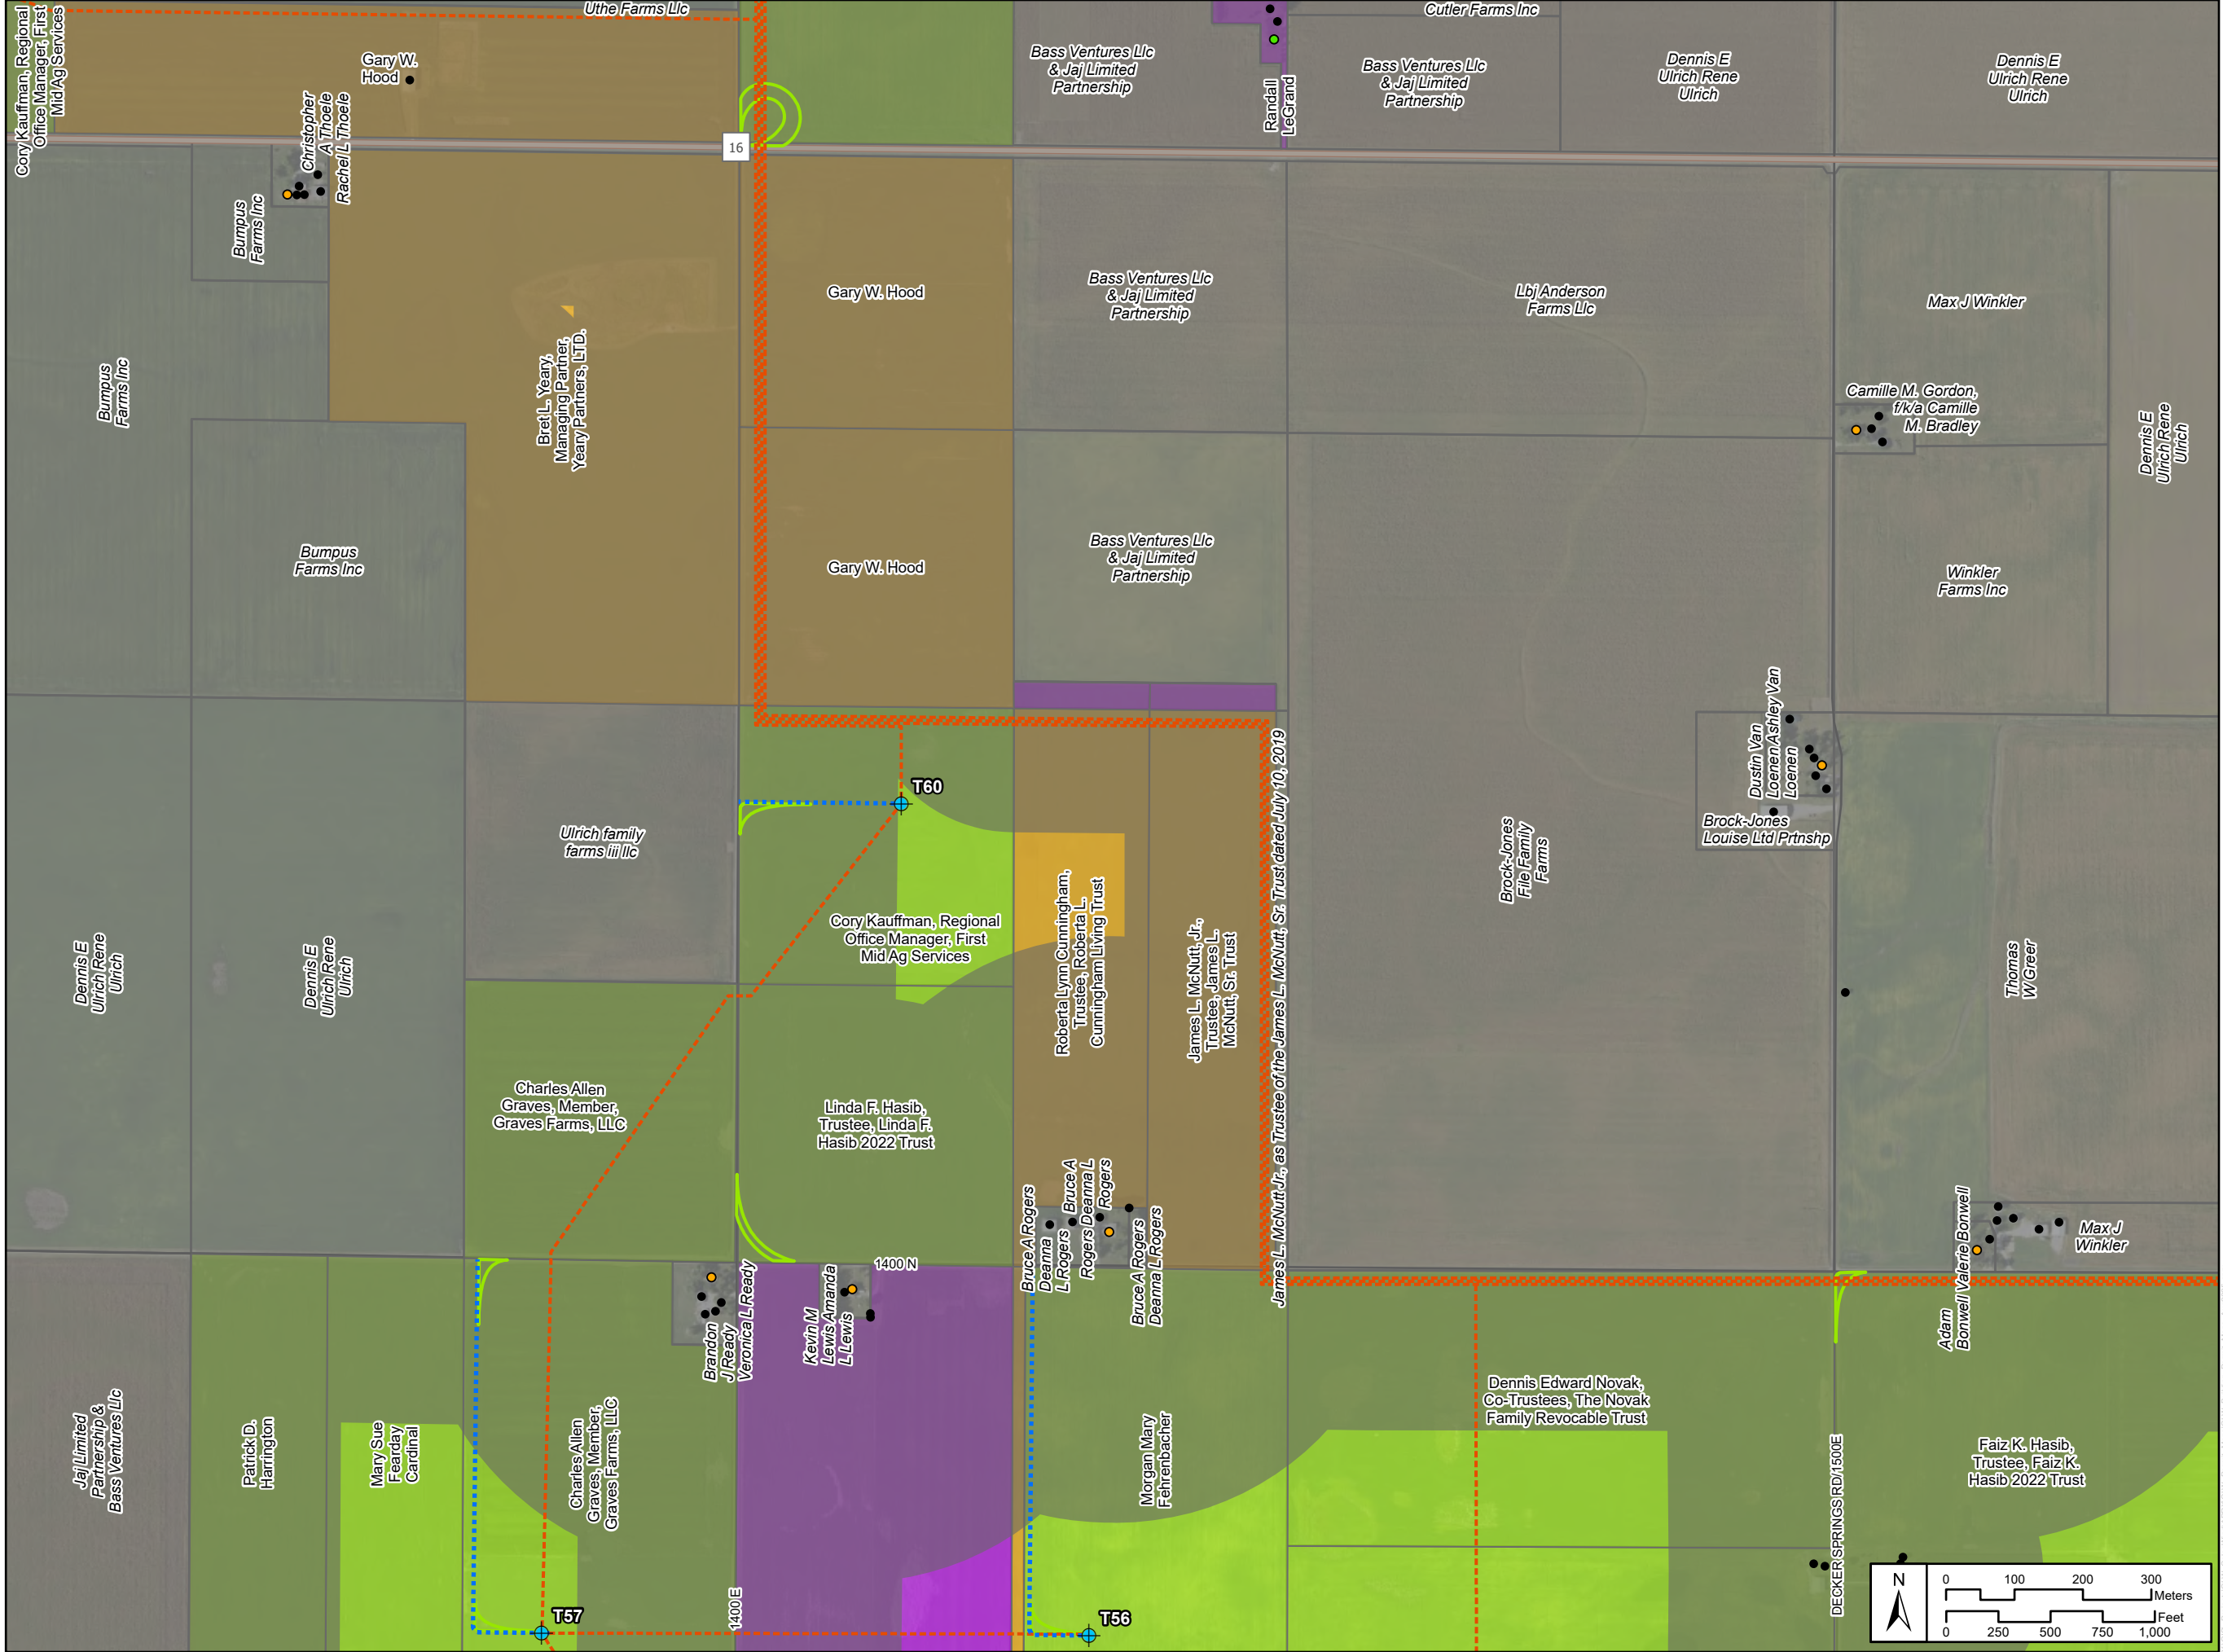

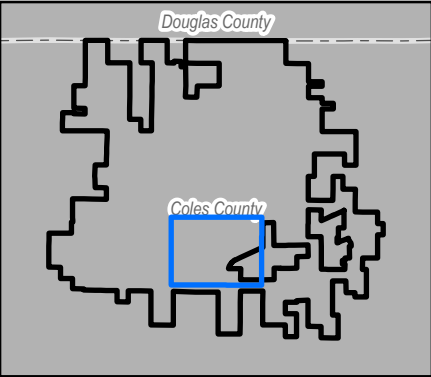

Coles Wind Final Site Plan Detail

Page 14 of 20

- Project Facilities**
- Turbine*
 - Proposed ADLS
 - Communication Tower
 - Access Road
 - Underground Collection
 - Temporary Turn**
 - Laydown/Batch Plant
 - Participating Residence
 - Non-Participating Residence
 - Occupied Community Building
 - Other Structure
 - Project Boundary
 - Easement for Underground Facilities
 - Participation and Support Agreement
 - Wind Lease and Easement
 - Turbine Setback
 - Delineated Wetland
 - NWI Wetland
 - Parcel Boundary
 - County Boundary
 - Railroad
 - State Highway
 - County Road
 - Township/Local Road


*Turbines are not drawn to scale.
Turbine numbering is not sequential.
There are 51 turbine locations.


**Temporary Turns are subject to
Road Use Agreements.

***Switching Station to be owned
and operated by Ameren.

Date: 8/22/2025

Coordinate System: NAD 1983 StatePlane Illinois East FIPS 1201 Feet
Projection: Transverse Mercator
Datum: North American 1983
Units: Foot US

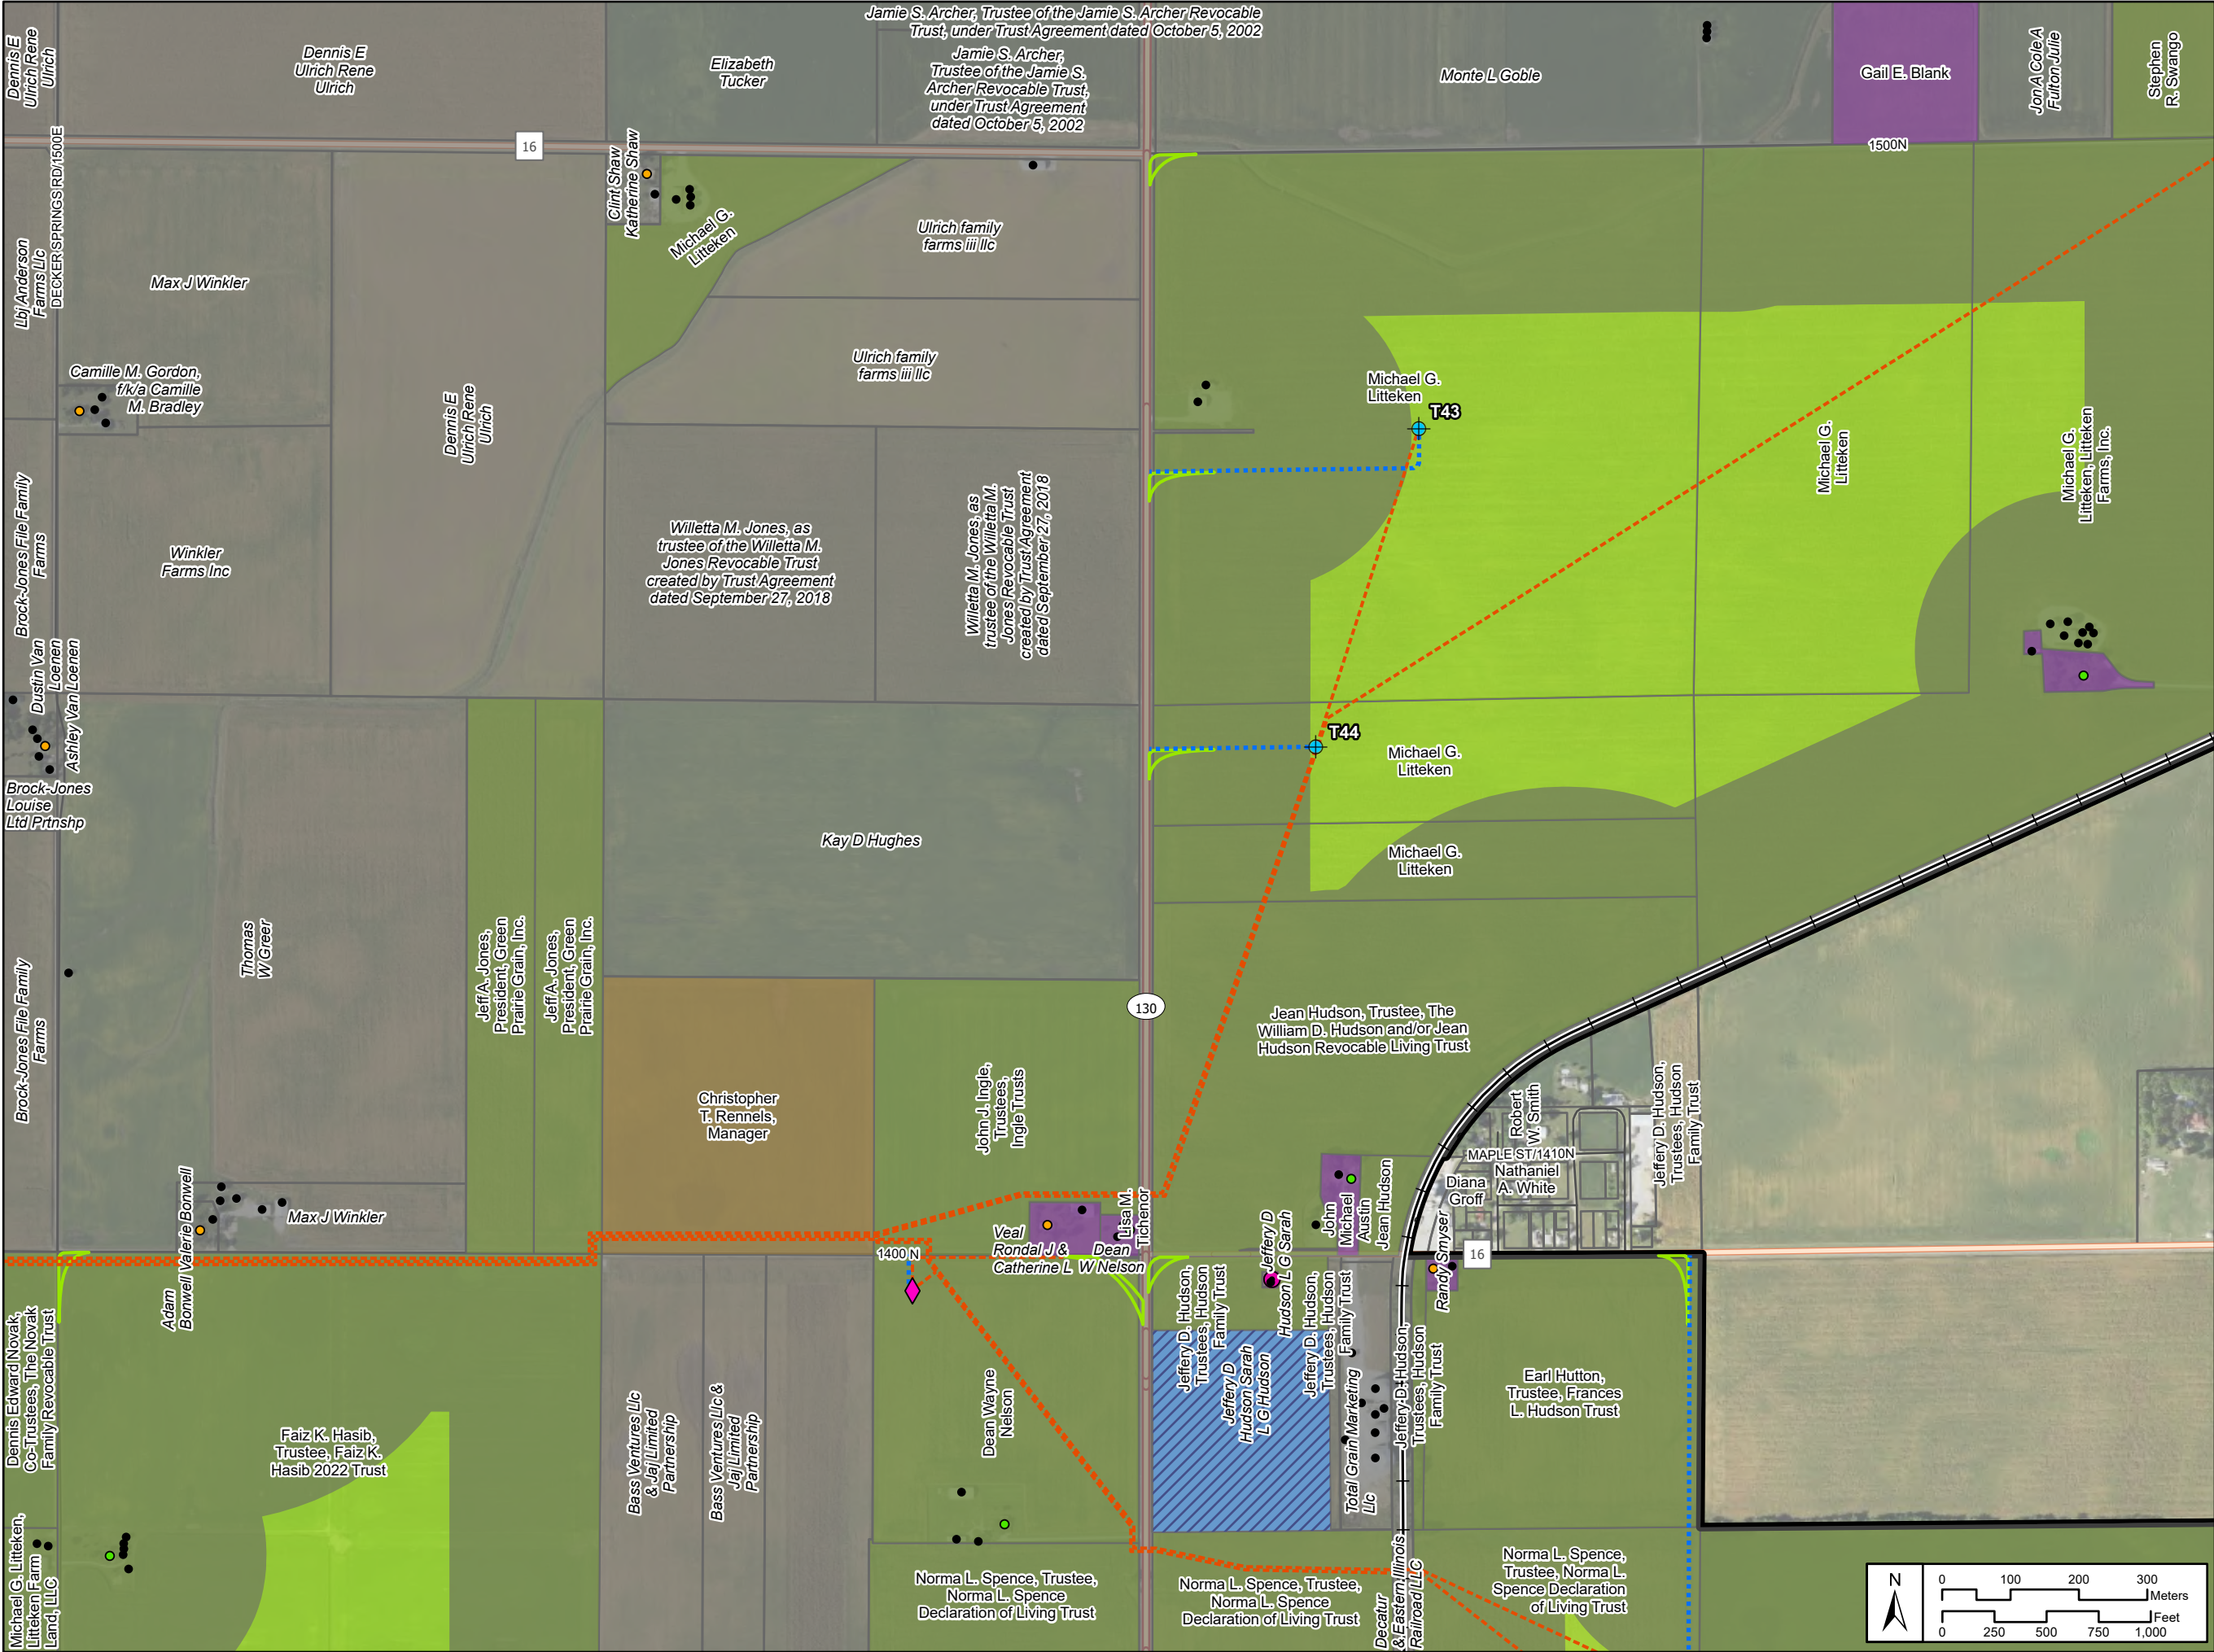

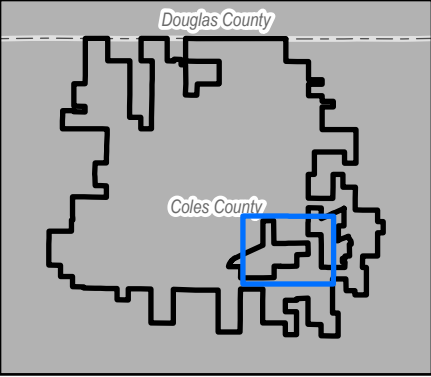

**Coles Wind
Final Site Plan Detail**
Page 15 of 20

- Project Facilities**
- Turbine*
 - Access Road
 - Underground Collection
 - Temporary Turn**
 - Participating Residence
 - Non-Participating Residence
 - Occupied Community Building
 - Other Structure
 - Project Boundary
 - Easement for Underground Facilities
 - Participation and Support Agreement
 - Wind Lease and Easement
 - Turbine Setback
 - Delineated Wetland
 - NWI Wetland
 - Parcel Boundary
 - County Boundary
 - Railroad
 - County Road
 - Township/Local Road


*Turbines are not drawn to scale. Turbine numbering is not sequential. There are 51 turbine locations.


**Temporary Turns are subject to Road Use Agreements.

***Switching Station to be owned and operated by Ameren.

Date: 8/22/2025

Coordinate System: NAD 1983 StatePlane Illinois East FIPS 1201 Feet
Projection: Transverse Mercator
Datum: North American 1983
Units: Foot US

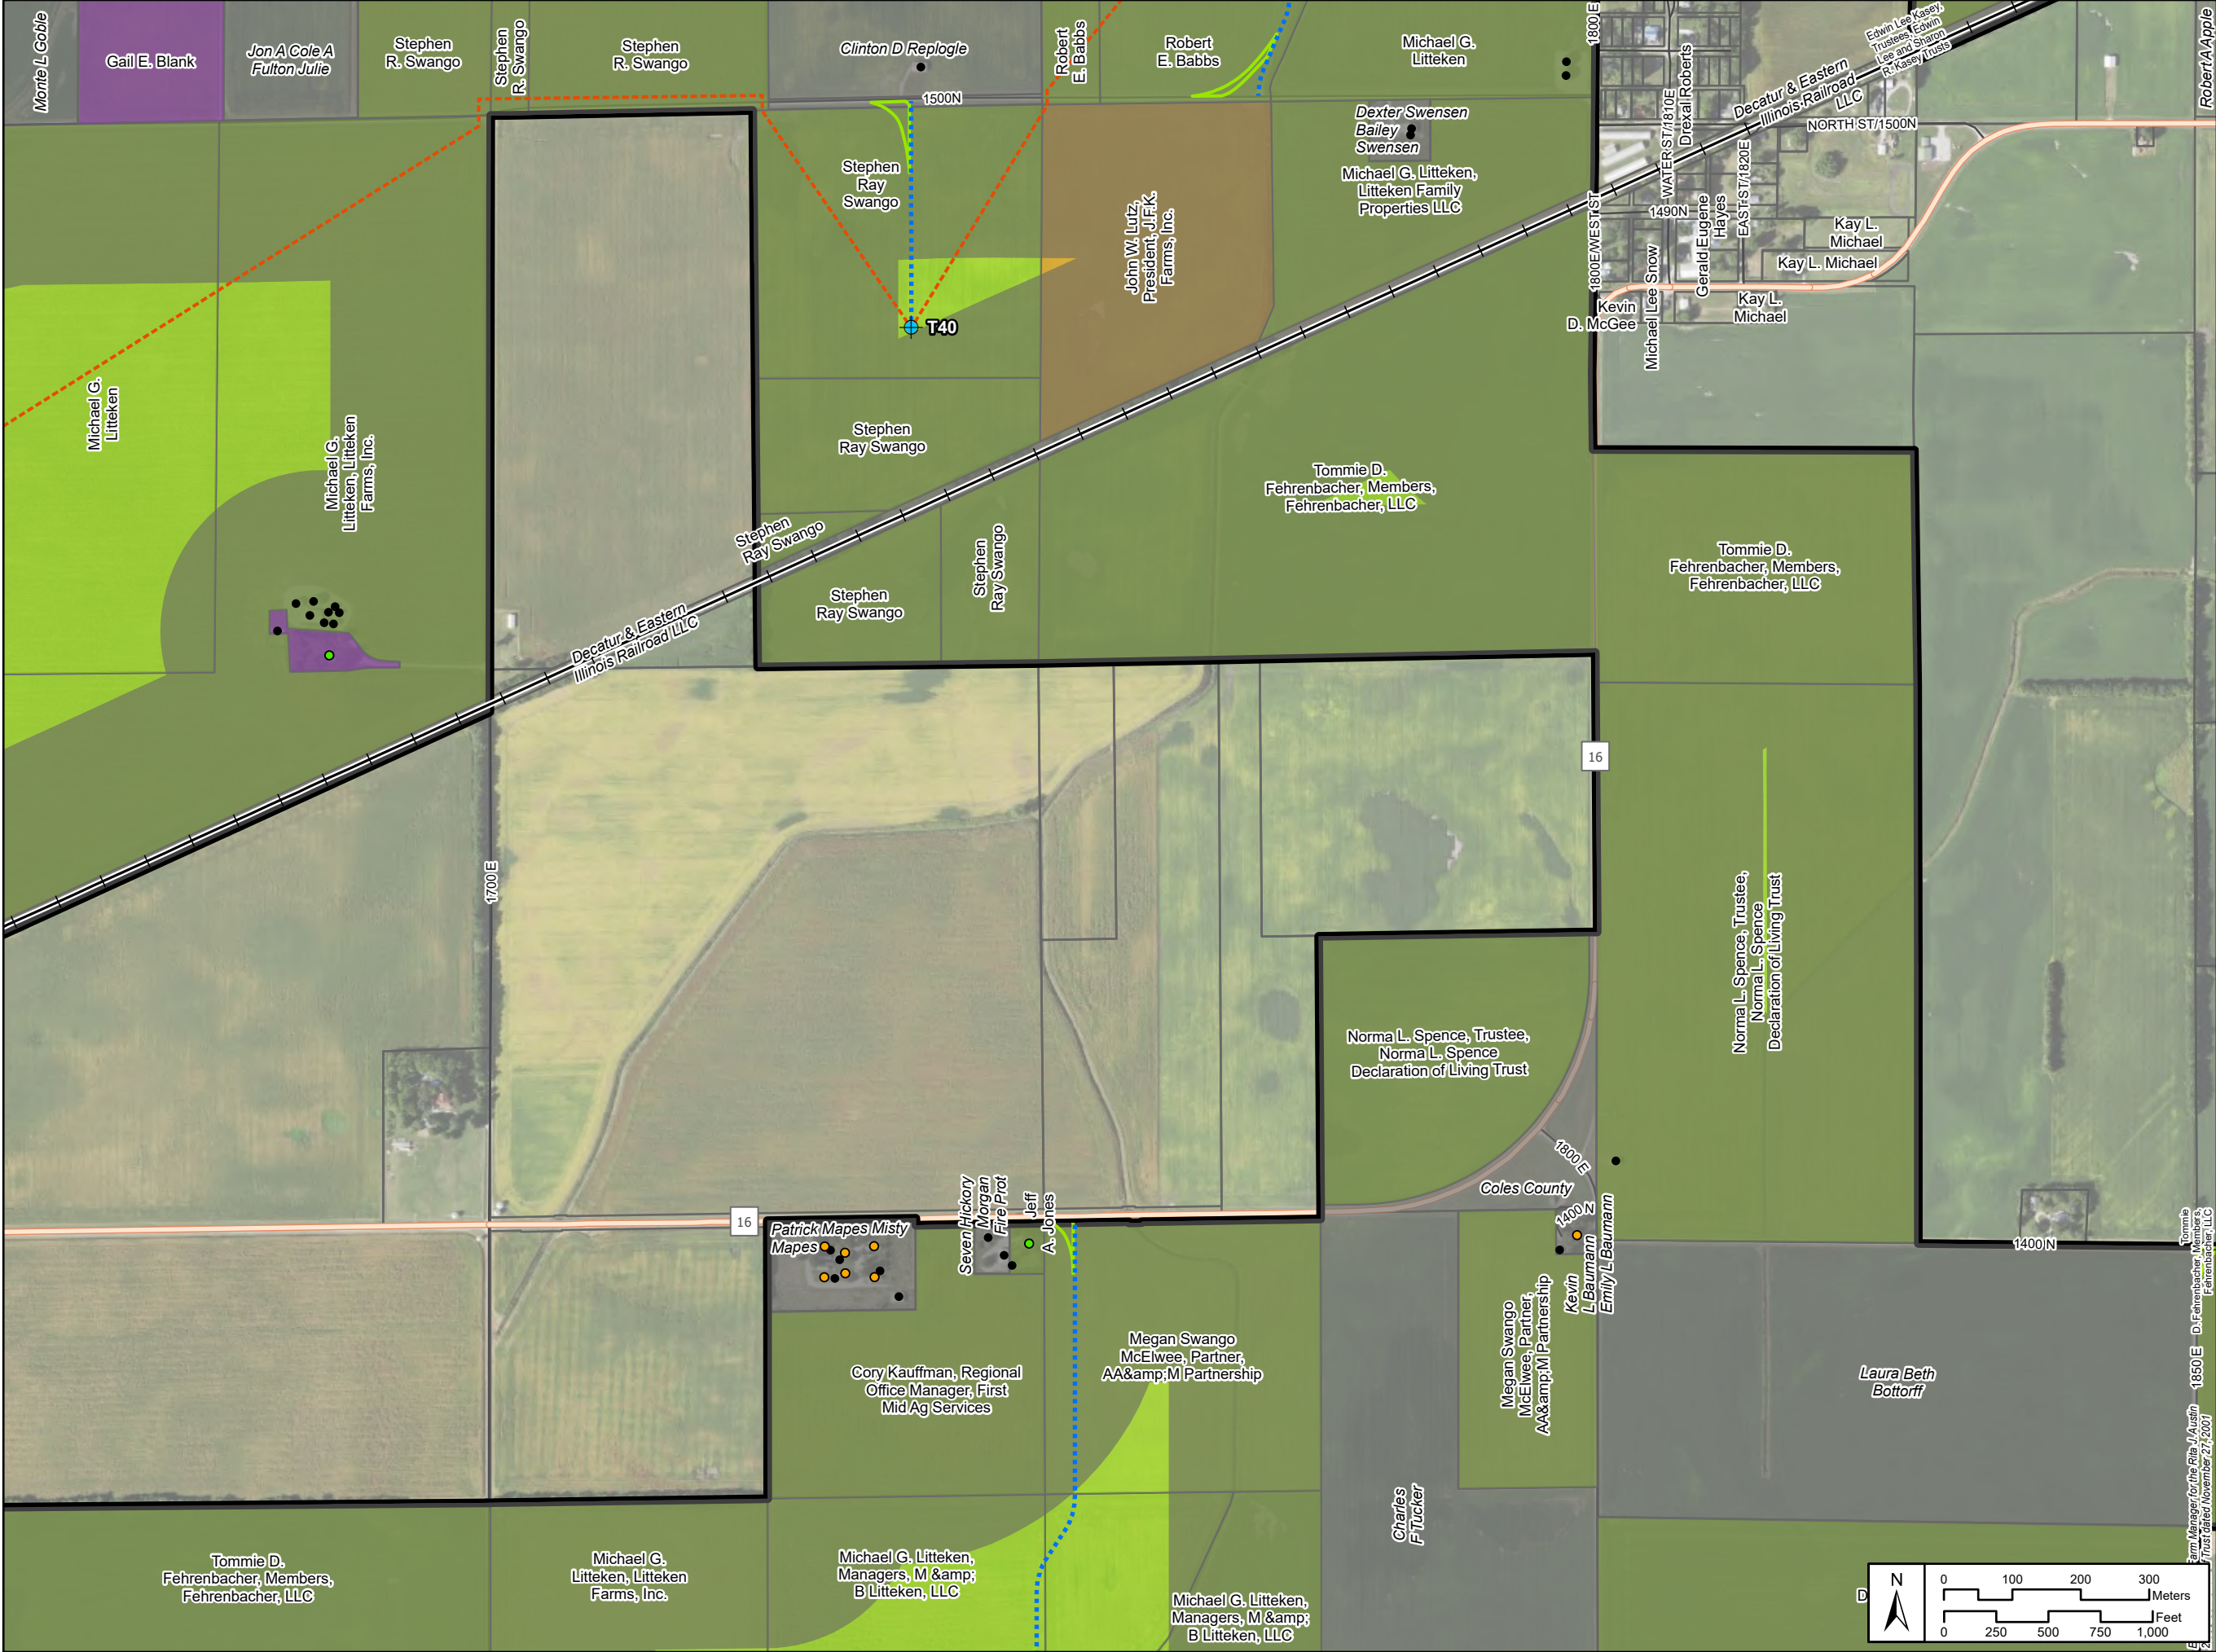

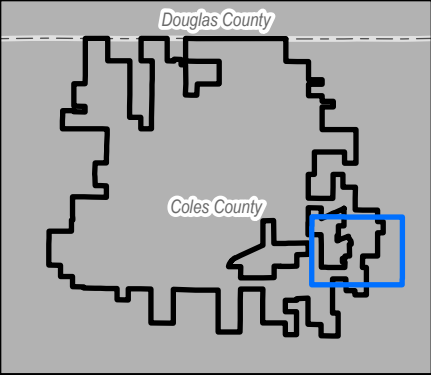

Coles Wind Final Site Plan Detail

Page 16 of 20

Project Facilities

- Turbine*
- Access Road
- Underground Collection
- Temporary Turn**
- Participating Residence
- Non-Participating Residence
- Occupied Community Building
- Other Structure
- Project Boundary
- Easement for Underground Facilities
- Participation and Support Agreement
- Wind Lease and Easement
- Turbine Setback
- Delineated Wetland
- NWI Wetland
- Parcel Boundary
- County Boundary
- Railroad
- County Road
- Township/Local Road



*Turbines are not drawn to scale.
Turbine numbering is not sequential.
There are 51 turbine locations.


**Temporary Turns are subject to
Road Use Agreements.

***Switching Station to be owned
and operated by Ameren.

Date: 8/22/2025

Coordinate System: NAD 1983 StatePlane Illinois East FIPS 1201 Feet
Projection: Transverse Mercator
Datum: North American 1983
Units: Foot US

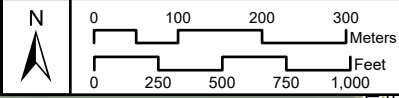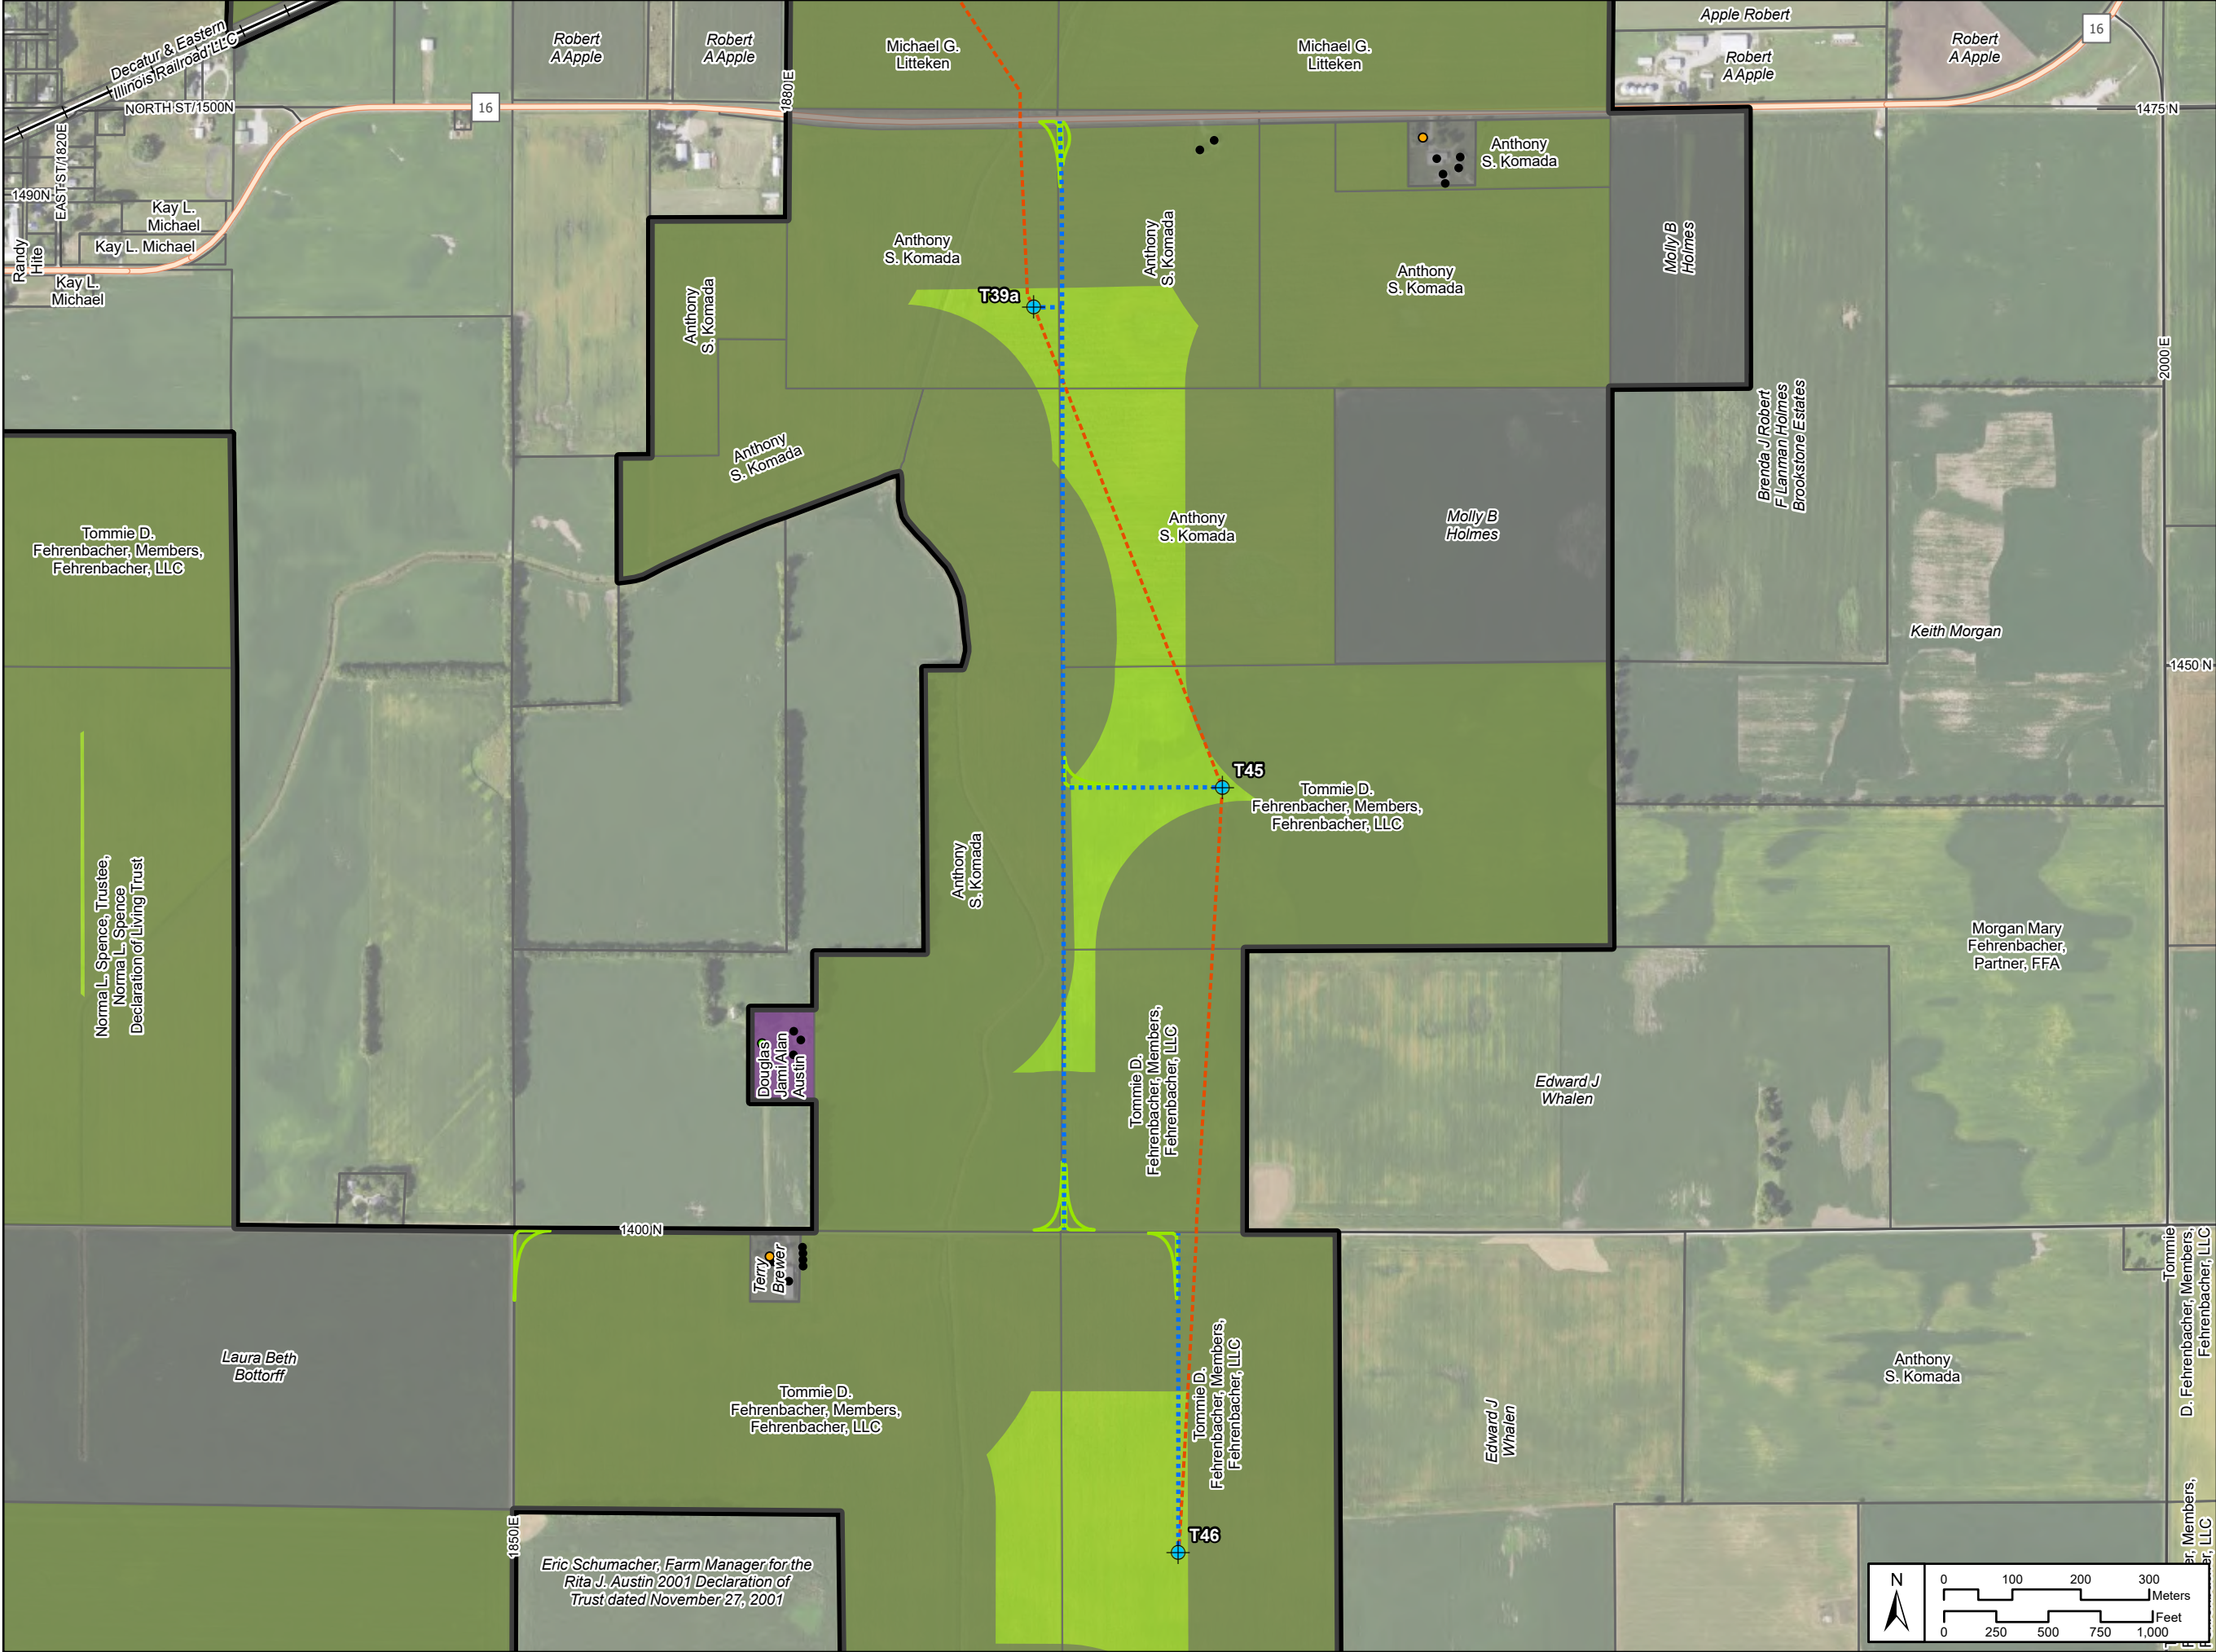

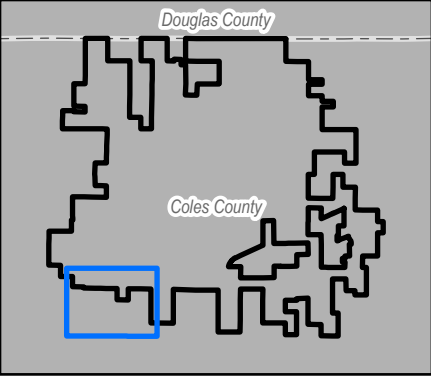

Coles Wind Final Site Plan Detail

Page 17 of 20

- Project Facilities**
- Turbine*
 - Permanent PPT/LiDAR
 - Access Road
 - Underground Collection
 - Temporary Turn**
 - Participating Residence
 - Non-Participating Residence
 - Occupied Community Building
 - Other Structure
 - Project Boundary
 - Easement for Underground Facilities
 - Participation and Support Agreement
 - Wind Lease and Easement
 - Turbine Setback
 - Delineated Wetland
 - NWI Wetland
 - Parcel Boundary
 - County Boundary
 - Township/Local Road



*Turbines are not drawn to scale. Turbine numbering is not sequential. There are 51 turbine locations.


**Temporary Turns are subject to Road Use Agreements.

***Switching Station to be owned and operated by Ameren.

Date: 8/22/2025

Coordinate System: NAD 1983 StatePlane Illinois East FIPS 1201 Feet
Projection: Transverse Mercator
Datum: North American 1983
Units: Foot US

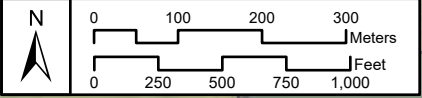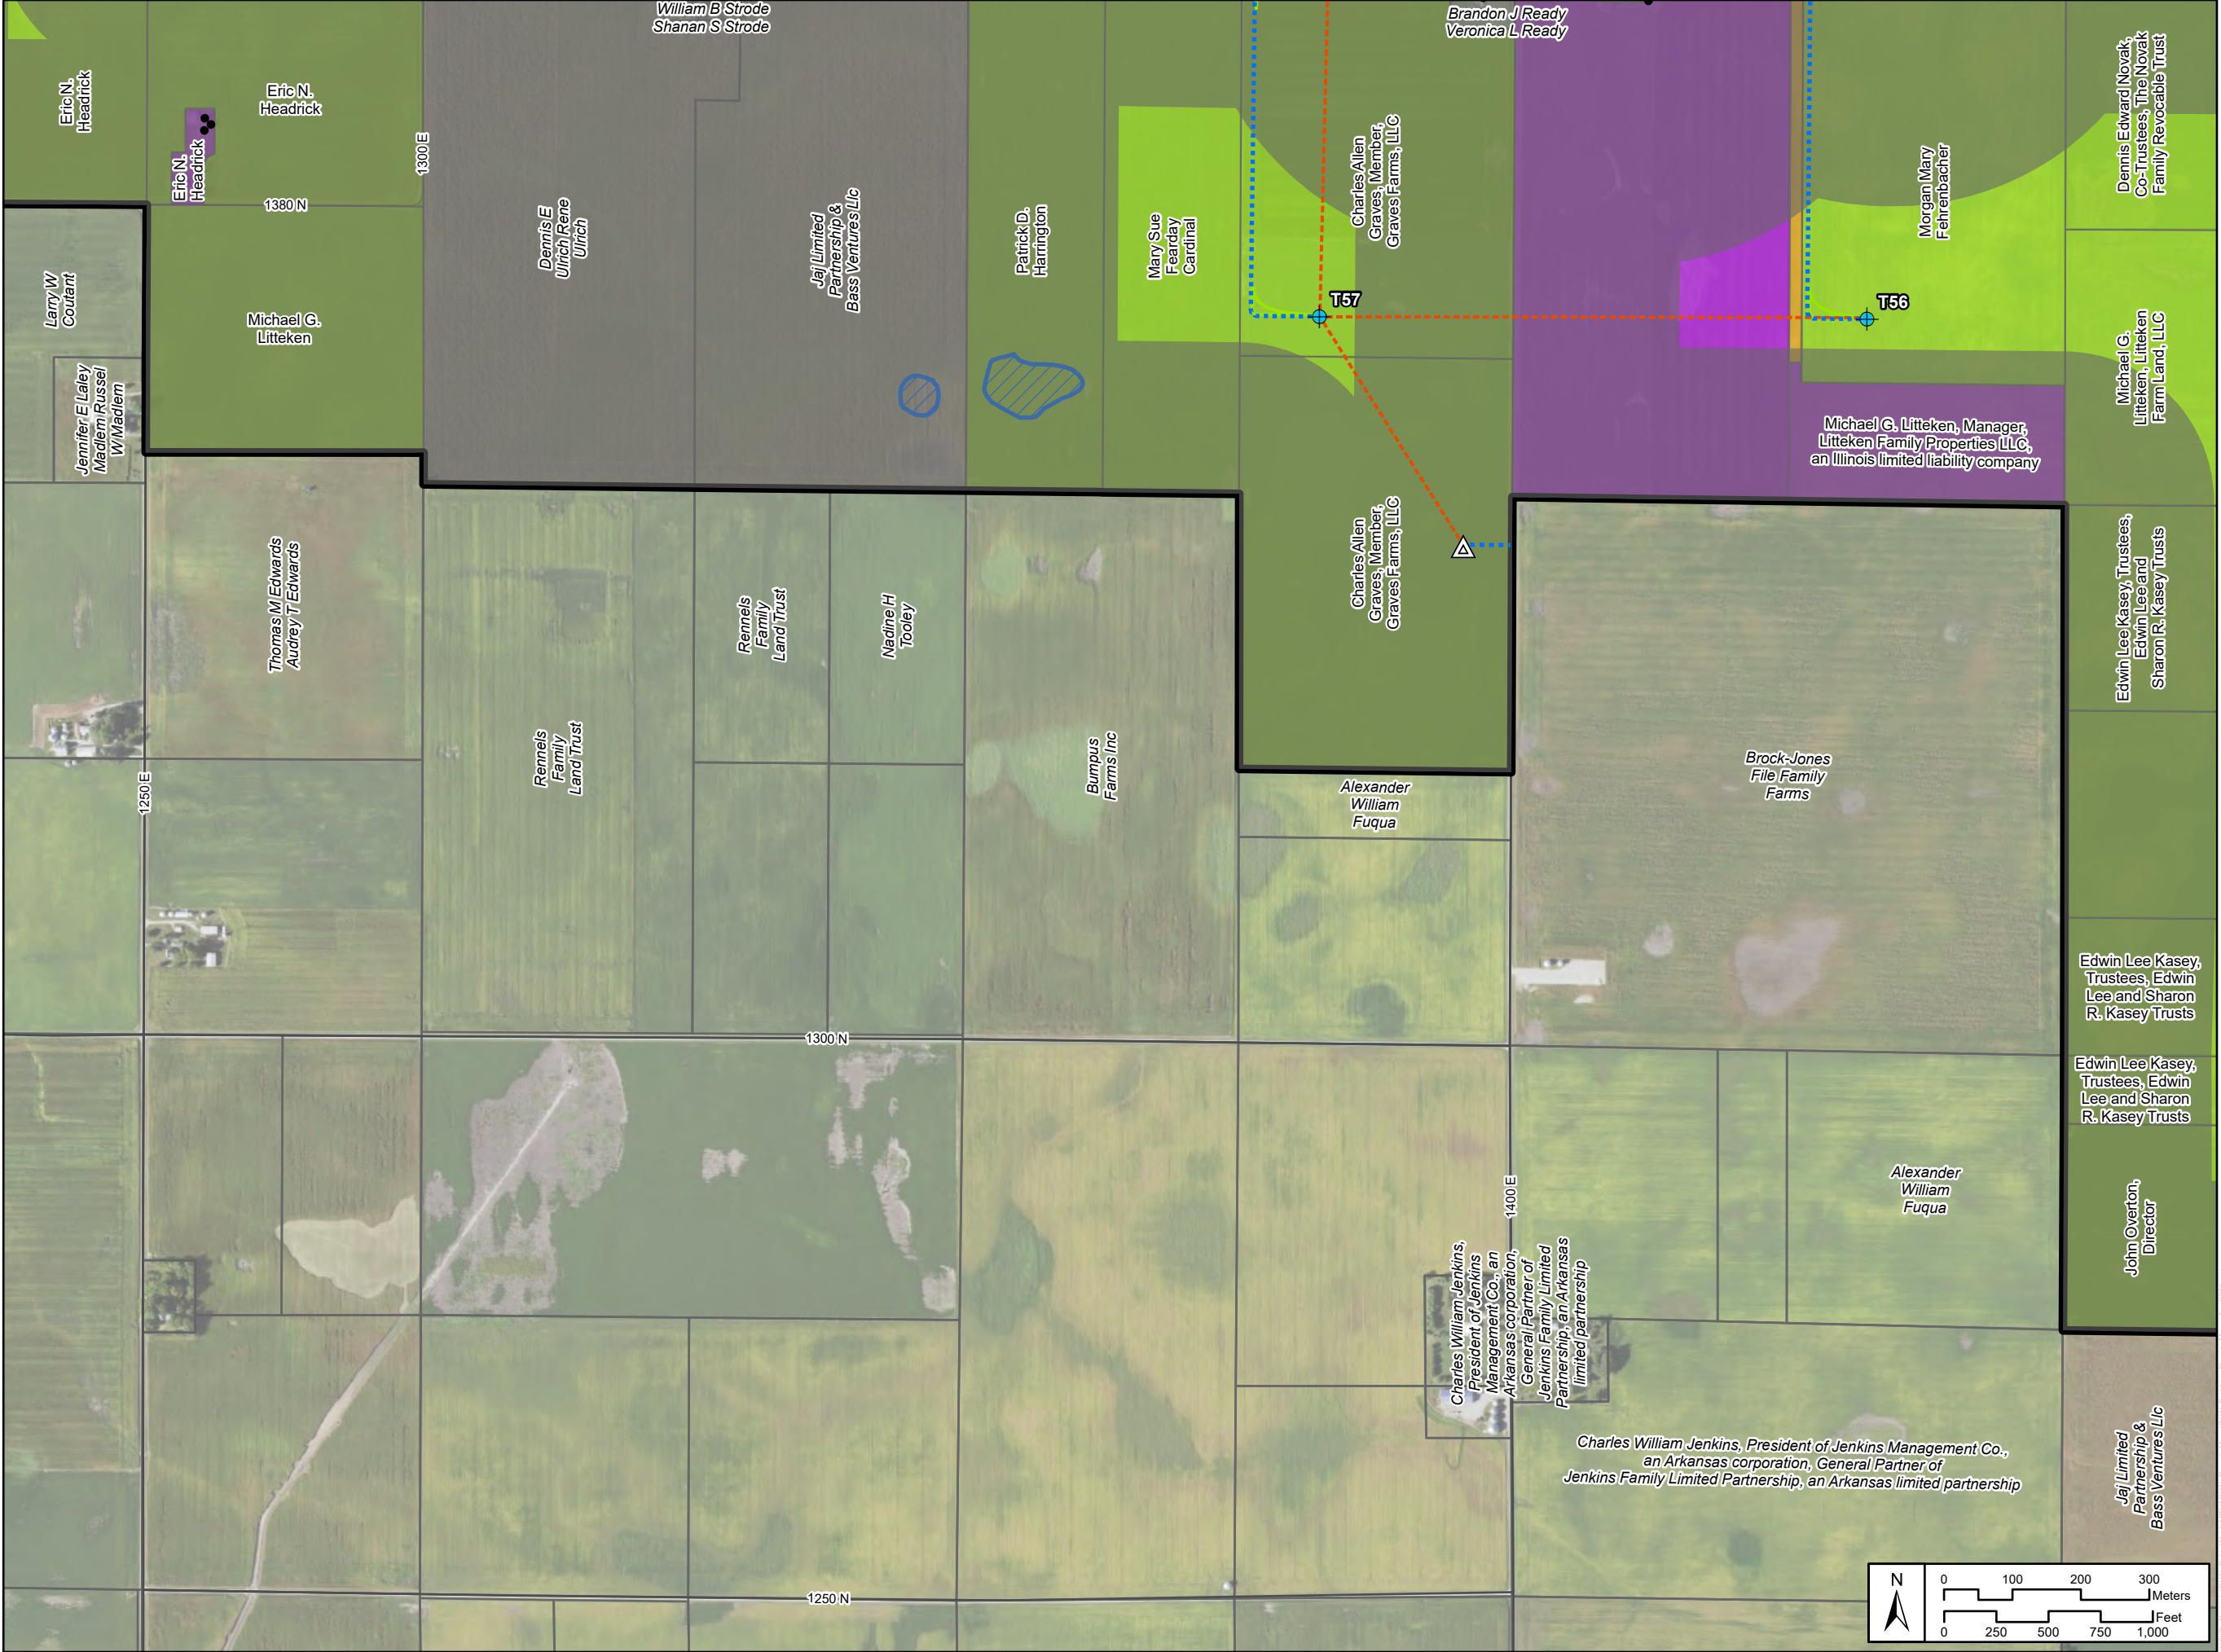

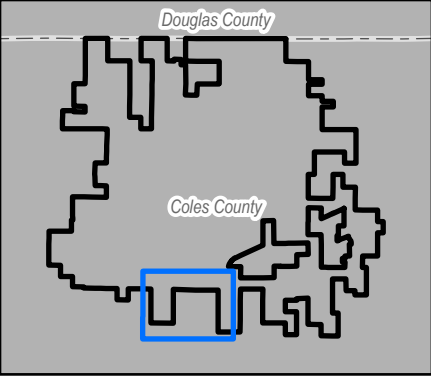

Coles Wind Final Site Plan Detail

Page 18 of 20

- Project Facilities**
- Turbine*
 - Temporary PPT/LiDAR
 - Access Road
 - Underground Collection
 - Temporary Turn**
 - Laydown Yard
 - Laydown/Batch Plant
 - Participating Residence
 - Non-Participating Residence
 - Occupied Community Building
 - Other Structure
 - Project Boundary
 - Easement for Underground Facilities
 - Participation and Support Agreement
 - Wind Lease and Easement
 - Turbine Setback
 - Delineated Wetland
 - NWI Wetland
 - Parcel Boundary
 - County Boundary
 - Railroad
 - State Highway
 - Township/Local Road



*Turbines are not drawn to scale. Turbine numbering is not sequential. There are 51 turbine locations.


**Temporary Turns are subject to Road Use Agreements.

***Switching Station to be owned and operated by Ameren.

Date: 8/22/2025

Coordinate System: NAD 1983 StatePlane Illinois East FIPS 1201 Feet
Projection: Transverse Mercator
Datum: North American 1983
Units: Foot US

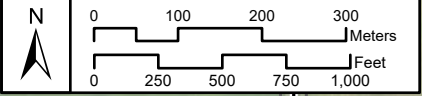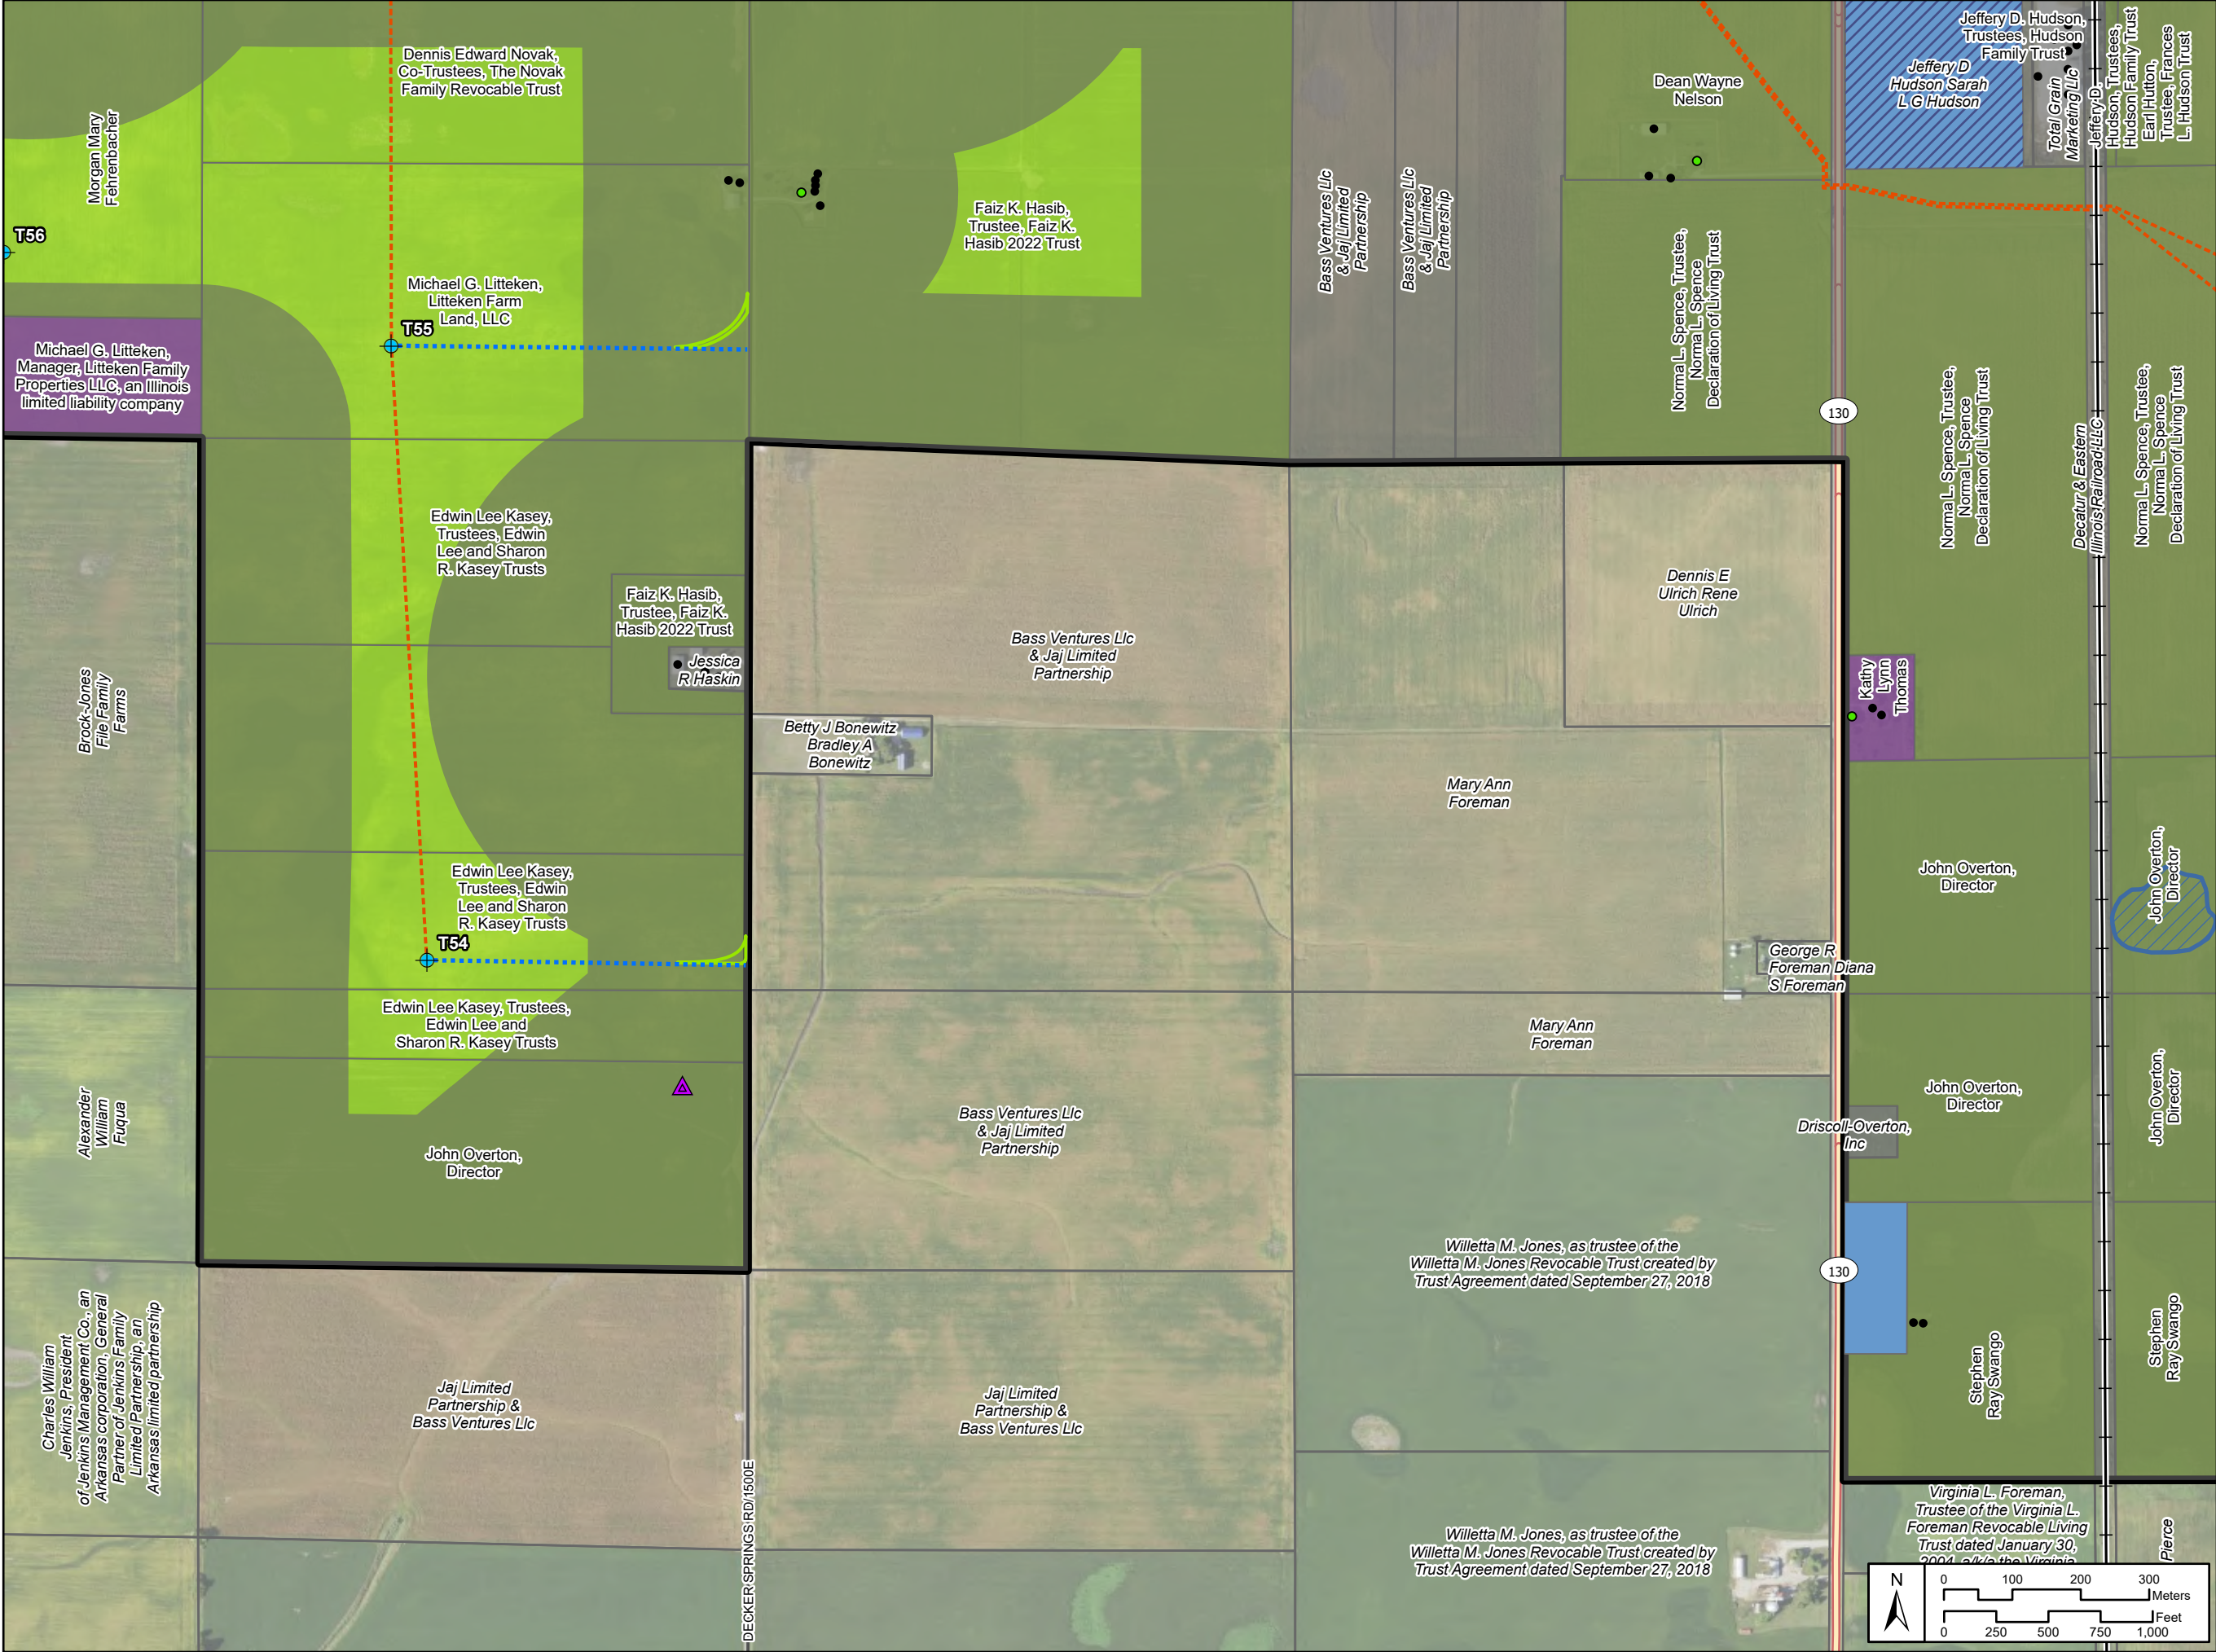

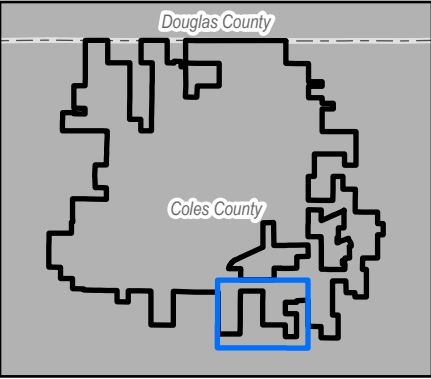

Coles Wind Final Site Plan Detail

Page 19 of 20

Project Facilities

- Turbine*
- Access Road
- Underground Collection
- Temporary Turn**
- Laydown Yard
- Laydown/Batch Plant
- Participating Residence
- Non-Participating Residence
- Occupied Community Building
- Other Structure
- Project Boundary
- Easement for Underground Facilities
- Participation and Support Agreement
- Wind Lease and Easement
- Turbine Setback
- Delineated Wetland
- NWI Wetland
- Parcel Boundary
- County Boundary
- Railroad
- State Highway
- Township/Local Road


*Turbines are not drawn to scale. Turbine numbering is not sequential. There are 51 turbine locations.


**Temporary Turns are subject to Road Use Agreements.

***Switching Station to be owned and operated by Ameren.

Date: 8/22/2025

Coordinate System: NAD 1983 StatePlane Illinois East FIPS 1201 Feet
Projection: Transverse Mercator
Datum: North American 1983
Units: Foot US

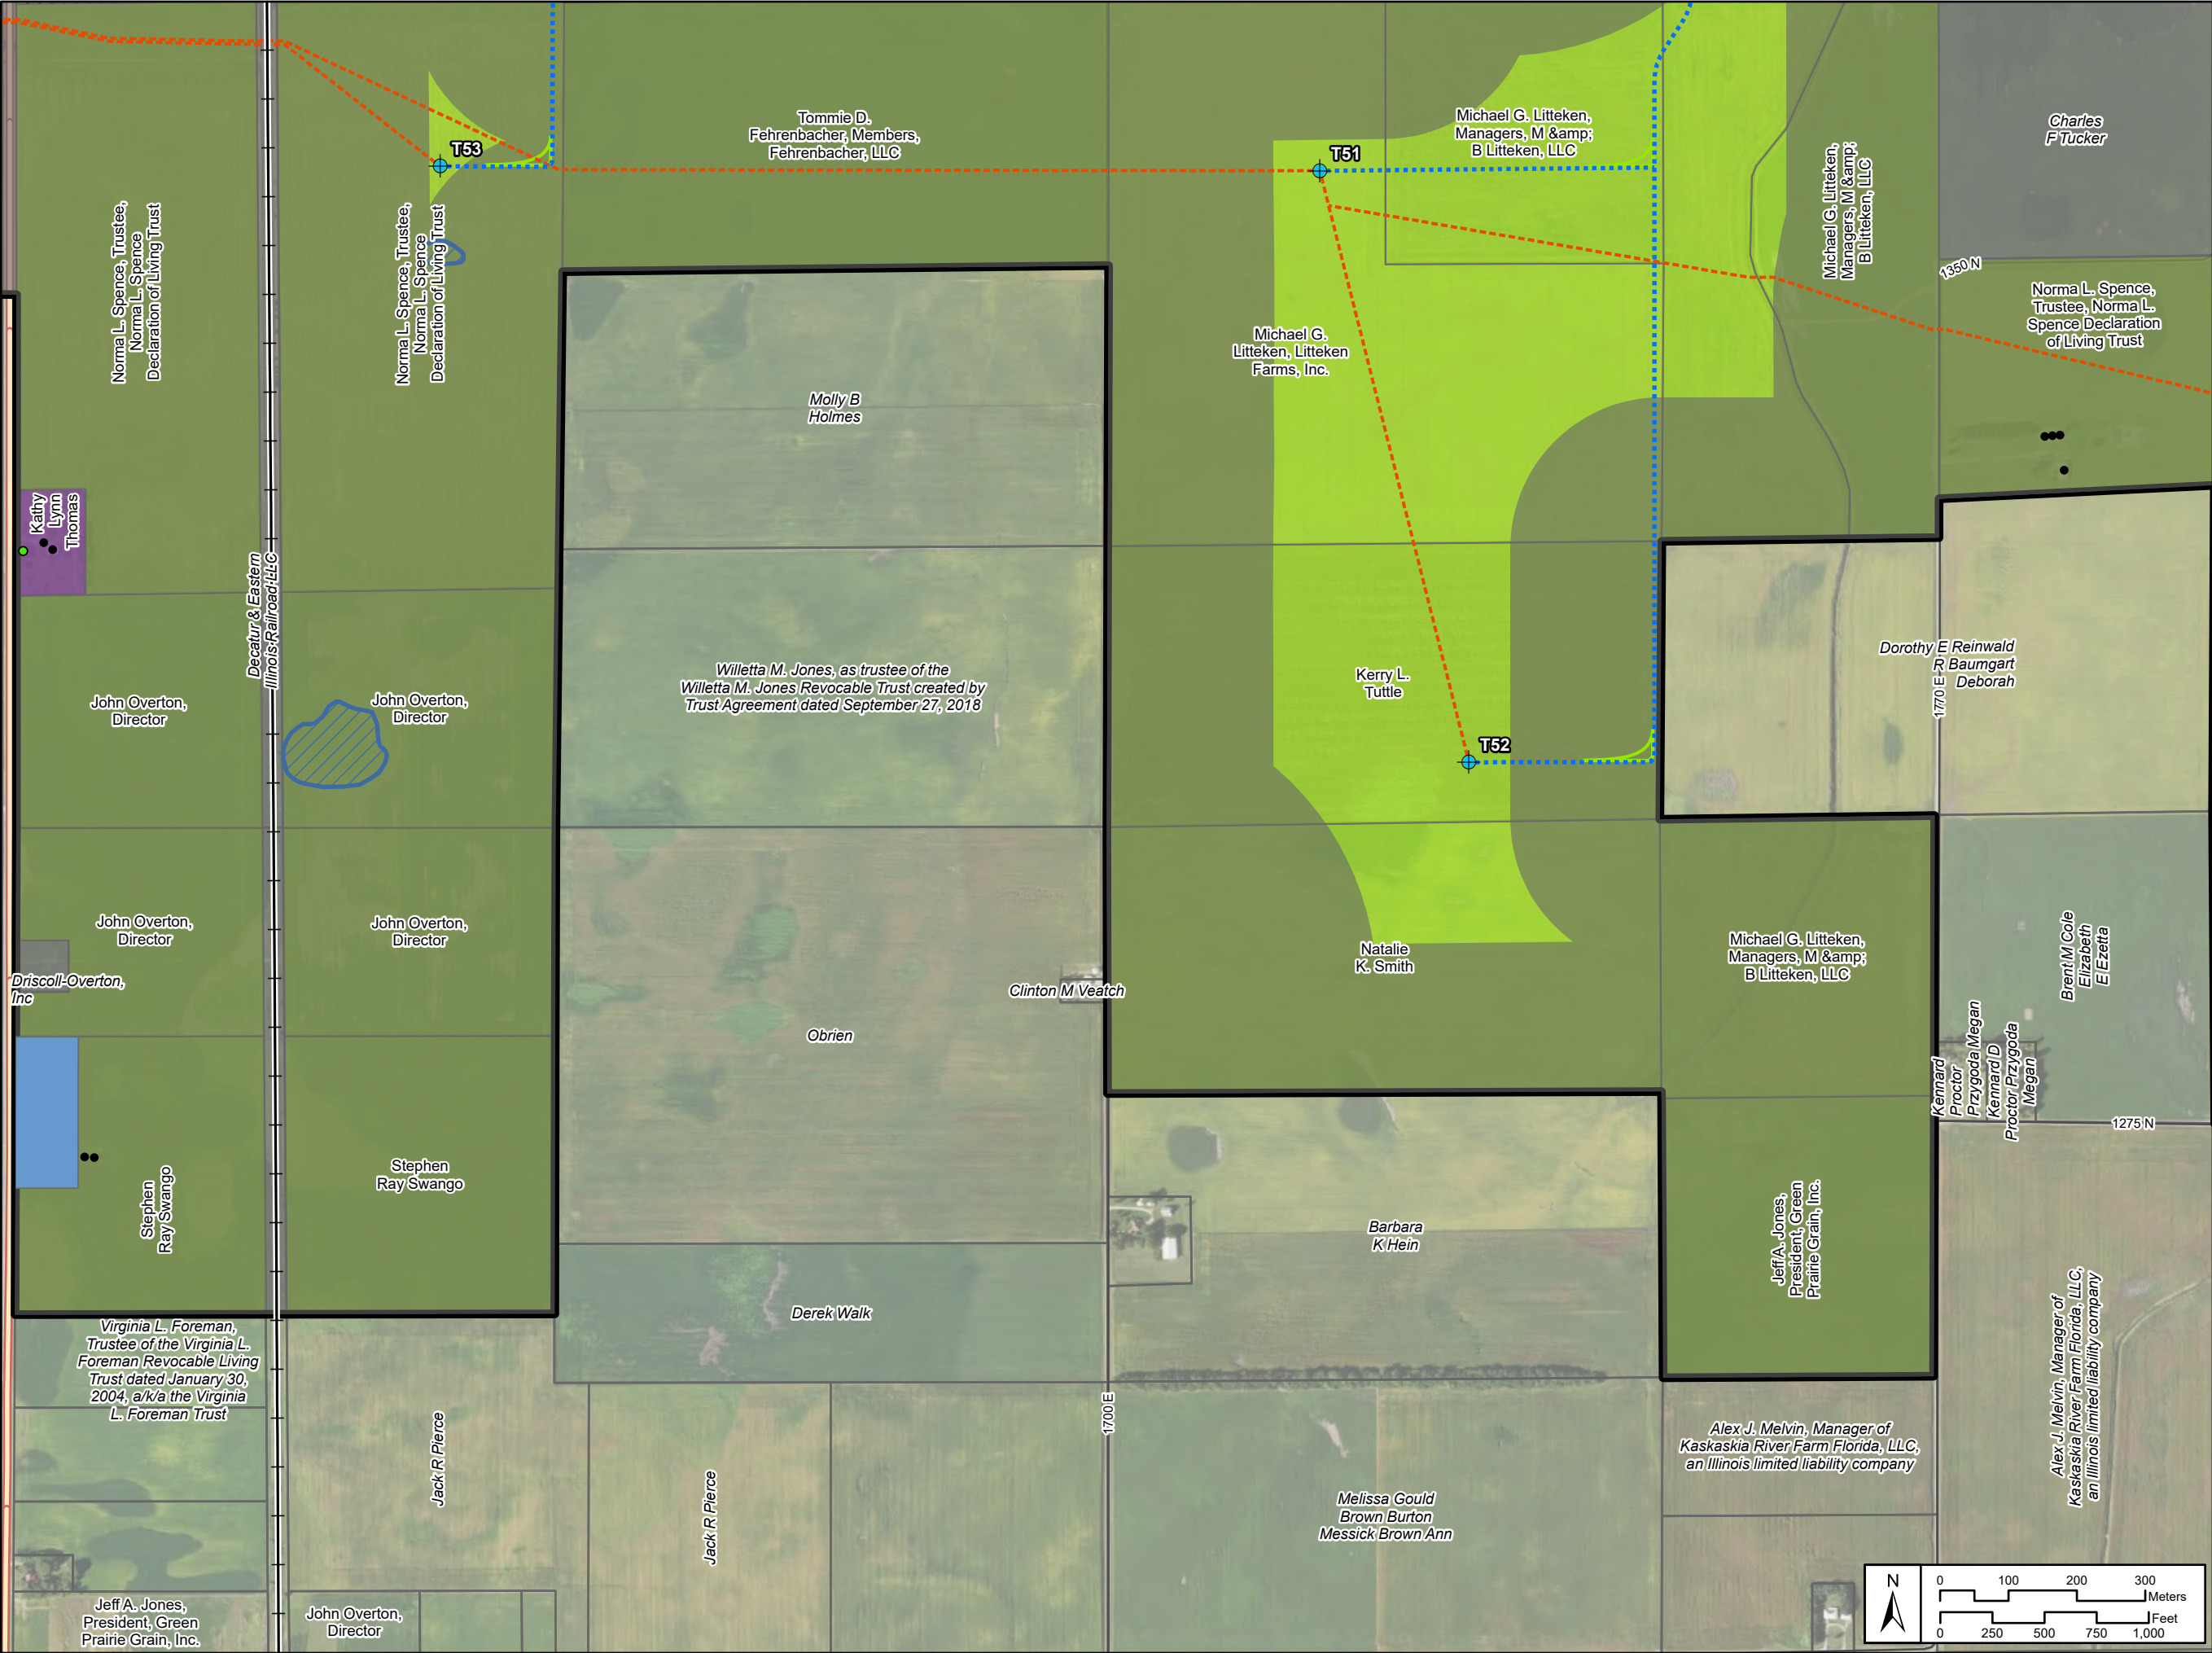

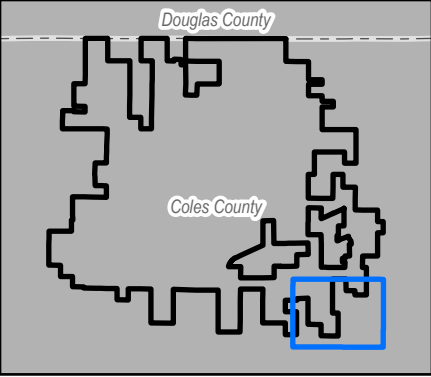

Coles Wind Final Site Plan Detail

Page 20 of 20

- Project Facilities**
- Turbine*
 - Access Road
 - Underground Collection
 - Temporary Turn**
 - Participating Residence
 - Non-Participating Residence
 - Occupied Community Building
 - Other Structure
 - Project Boundary
 - Easement for Underground Facilities
 - Participation and Support Agreement
 - Wind Lease and Easement
 - Turbine Setback
 - Delineated Wetland
 - NWI Wetland
 - Parcel Boundary
 - County Boundary
 - Township/Local Road

*Turbines are not drawn to scale.
Turbine numbering is not sequential.
There are 51 turbine locations.

**Temporary Turns are subject to
Road Use Agreements.

***Switching Station to be owned
and operated by Ameren.

Date: 8/22/2025
Coordinate System: NAD 1983 StatePlane Illinois East FIPS 1201 Feet
Projection: Transverse Mercator
Datum: North American 1983
Units: Foot US

